


PROPOSED WELL SKETCH
XTO ENERGY, INC - EDEN SOUTHEAST UNIT 1H
111.543 ACRES ±

WILLIAM GRIMMITT, A-600
FRANCISCO ESCOBAR, A-1928
CHARLES GRIMSLEY, A-622
D B WHEATLEY, A-1739
CITY OF ARLINGTON, TARRANT COUNTY, TEXAS

TEXAS COORDINATE SYSTEM
NORTH CENTRAL ZONE NAD 27
SURFACE LOCATION
X= 2118282 Y= 351515
97° 46.35' W 32° 37' 38.15" N
PROPOSED PENETRATION POINT
X= 2119660 Y= 351770
97° 53.813' W 32° 37' 58.761" N
UPPER PENETRATION POINT
X= 2119837 Y= 351387
97° 53' 43.9" W 32° 37' 54.77" N
LOWER PENETRATION POINT
X= 2120138 Y= 347555
97° 53.233' W 32° 37' 17.04" N
BOTTOM LOCATION
X= 2120141 Y= 34517
97° 53.209' W 32° 37' 16.658" N

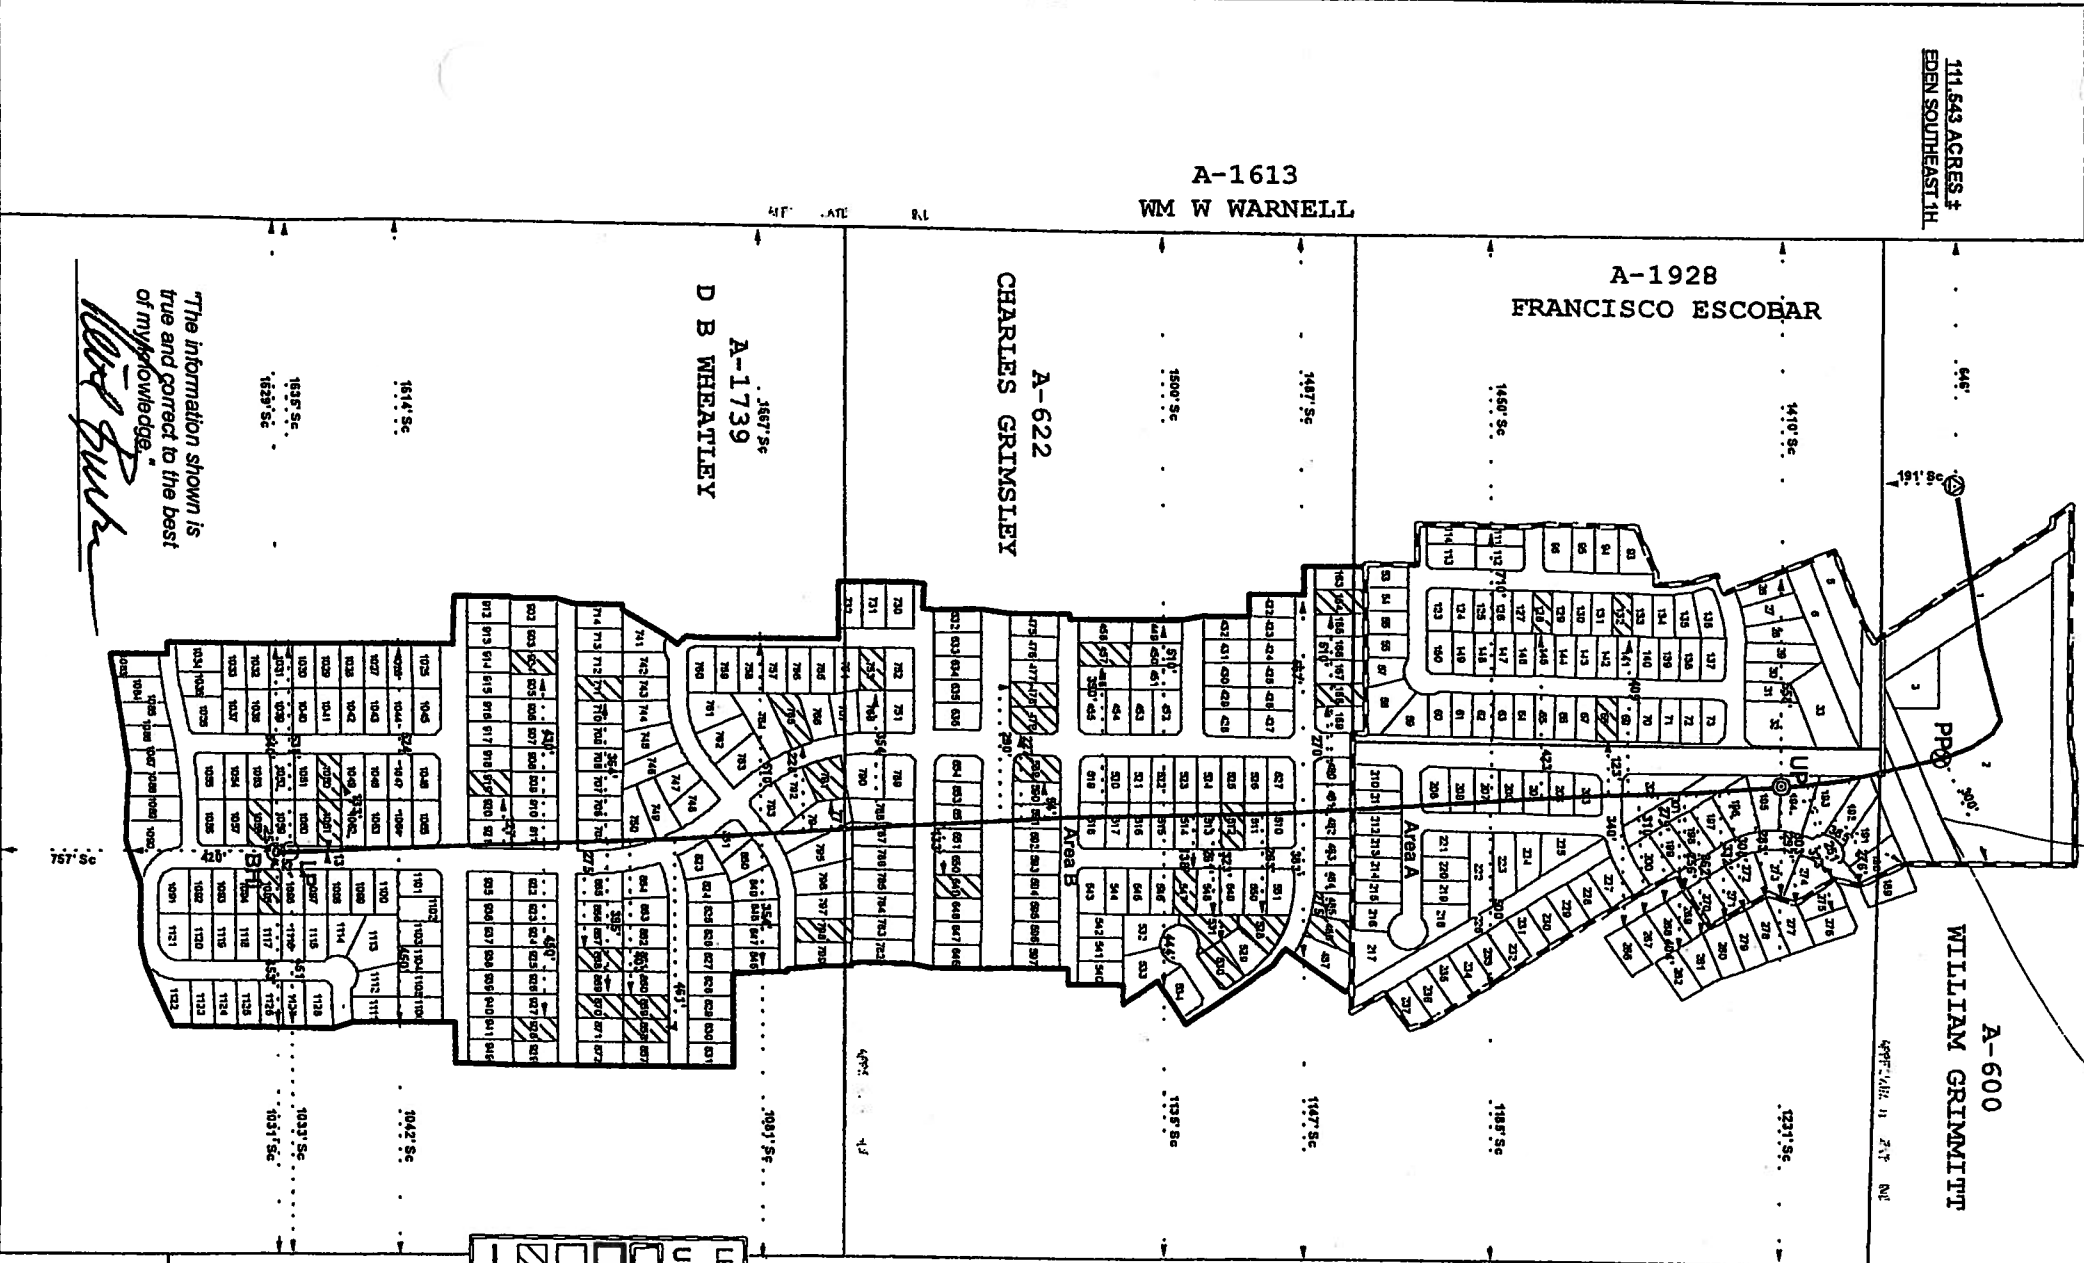

APPENDIX 2

LEGEND

UNIT OUTLINE


AREA A 44.18 Acres ±

AREA B - 73.137 Acres ±

SURVEY

UNLEASED

LATERAL

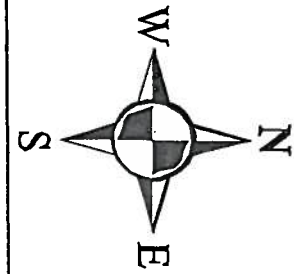

The information shown is true and correct to the best of my knowledge.

Wheatley

0 250 500 750 1,000 Feet

05/12/2010
This drawing and locations shown are not from a survey of the ground. Distances are not definitive and are for reference purposes only. The actual or relative geographic position of any feature is only as accurate as the source information used to

Prepared By **MOBILIS** Inc
307 W 7TH ST 1710
FORT WORTH, TX 76102
817.744.627