


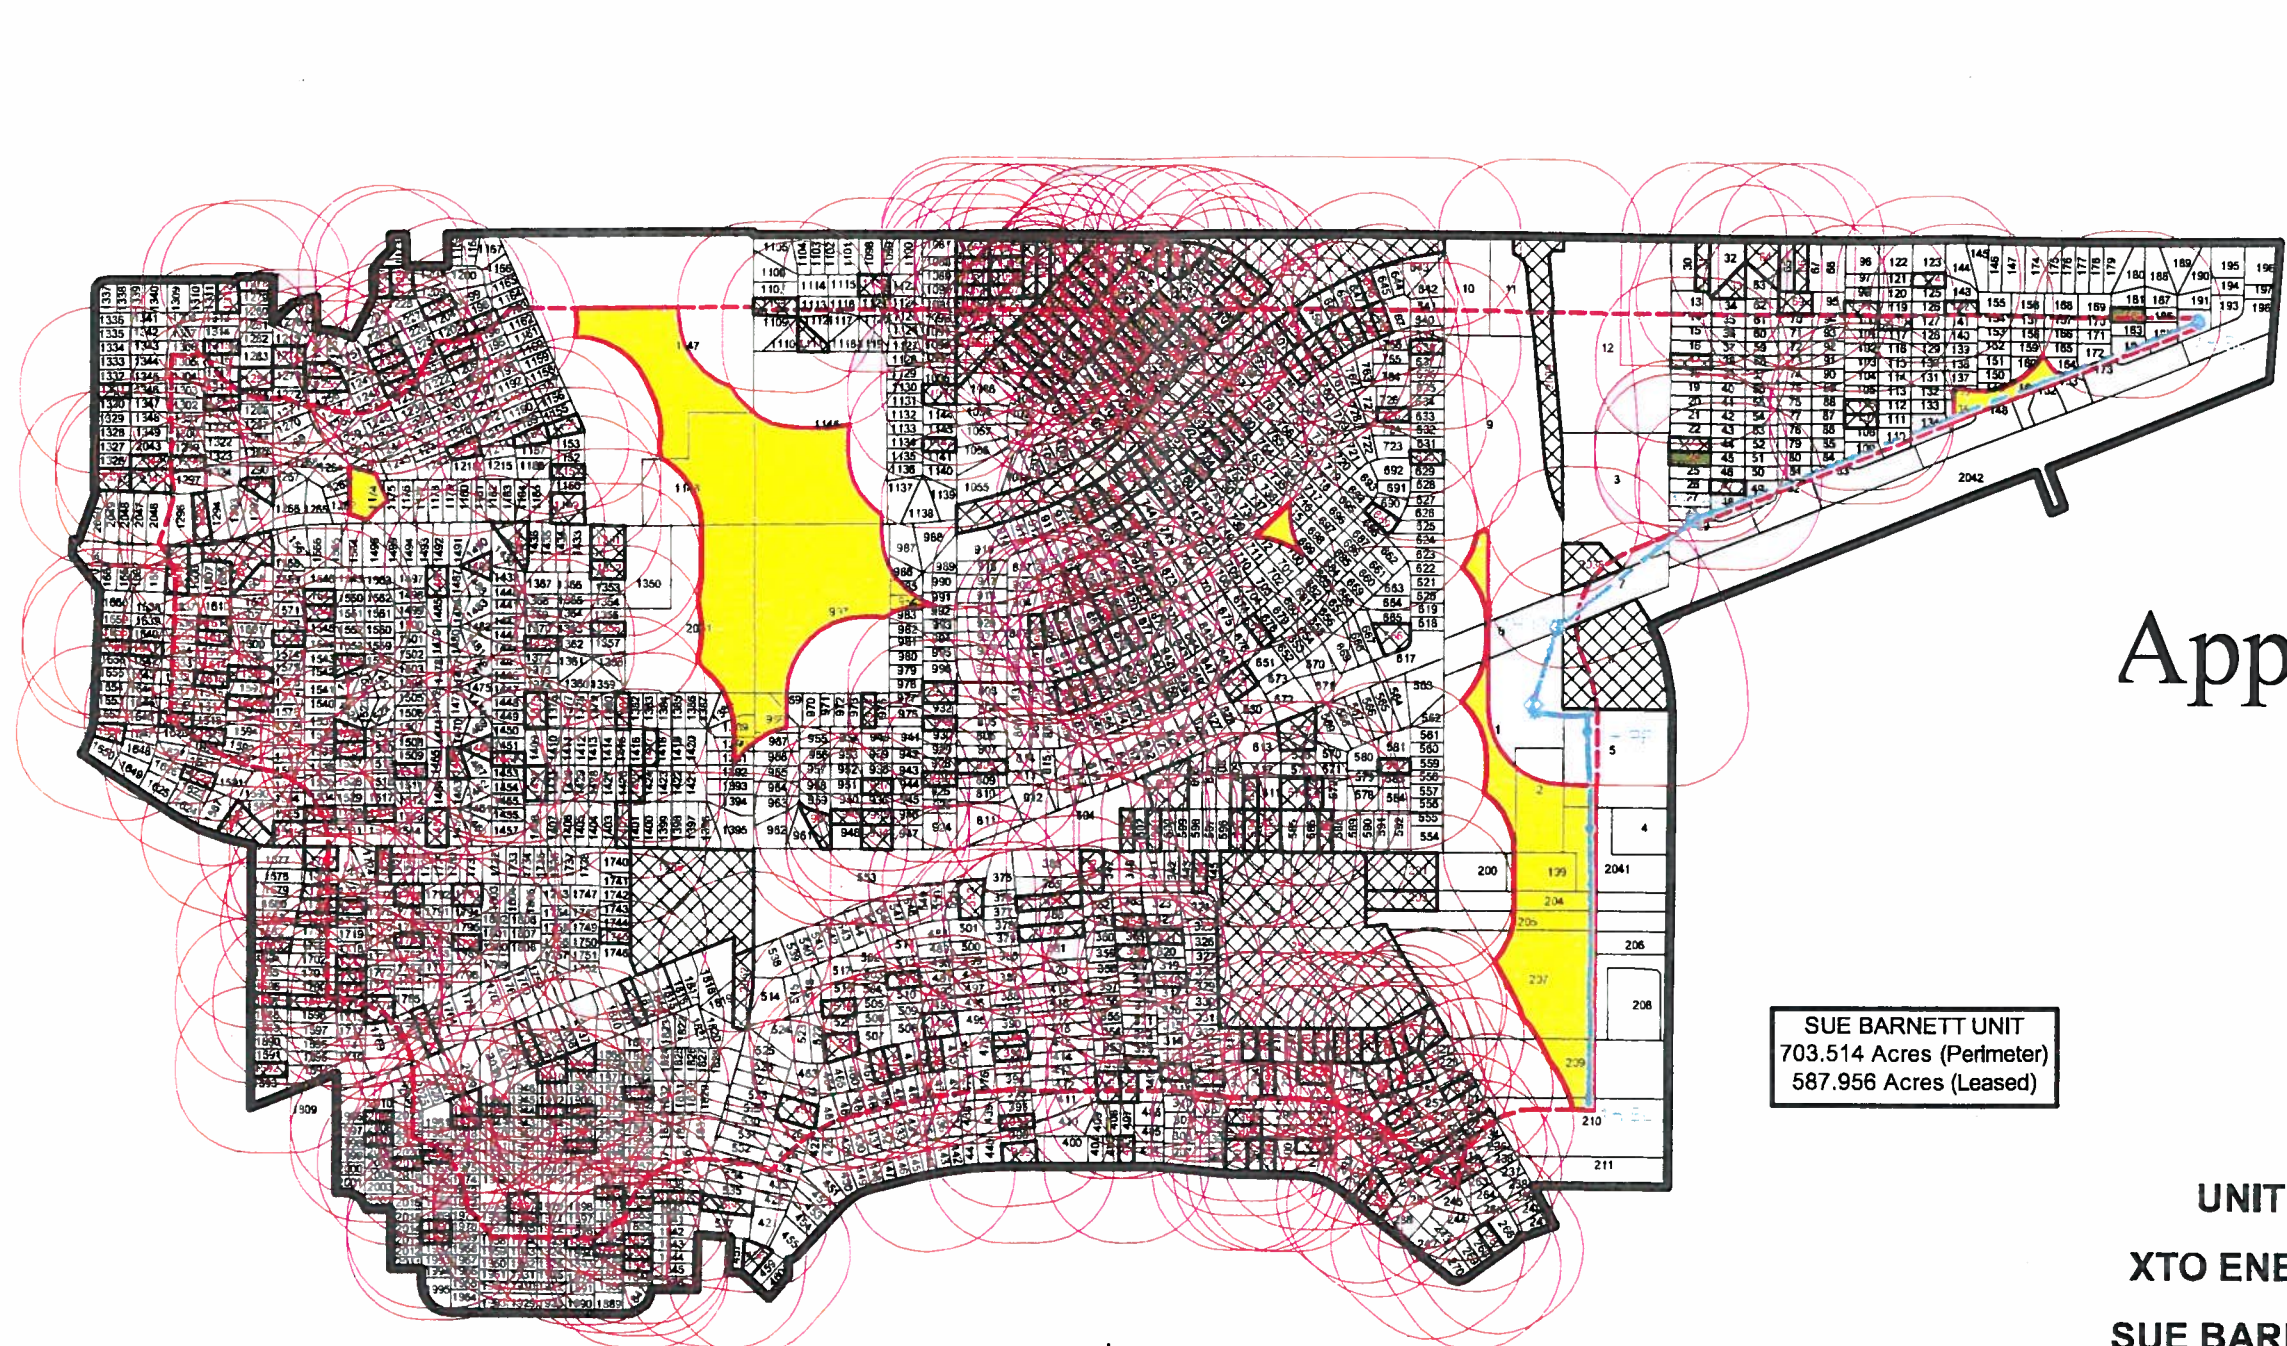

-  Open
-  Protest Tract
-  Regular Location Area

Appendix 1

SUE BARNETT UNIT
703.514 Acres (Perimeter)
587.956 Acres (Leased)

UNIT PLAT
XTO ENERGY INC.
SUE BARNETT UNIT
CITY OF ARLINGTON
TARRANT COUNTY, TEXAS

SCALE: 1" = 1000'

From the Office of ELS Surveying & Mapping, Inc. /
Harry L. Johnson & Associates
9905 East Bankhead Highway, Suite 250
Aledo, Texas
Phone (817) 441-6113

Rule 37 Case No. 0266558
January 24, 2011
XTO Energy Inc. Exh. 6

January 21, 2011.
The location shown hereon was staked from tract lines as evidenced by occupation. Distances shown are not intended to be definitive in establishing title boundaries. The acreage shown hereon were provided by others. Bearings are based on NAD 27 State Plane Coordinates.

**FOR THE EXCLUSIVE USE OF
XTO ENERGY INC.**

- LEGEND**
- Proposed Well (SL) 
 - Proposed Penetration Point (PP) 
 - Proposed Bottom Location (BL) 
 - Existing Well 
 - Scaled Distance Sc. 

