


HEIRS OF JOHN CHILDRESS
A-232

COI

UNLEASED TRACTS

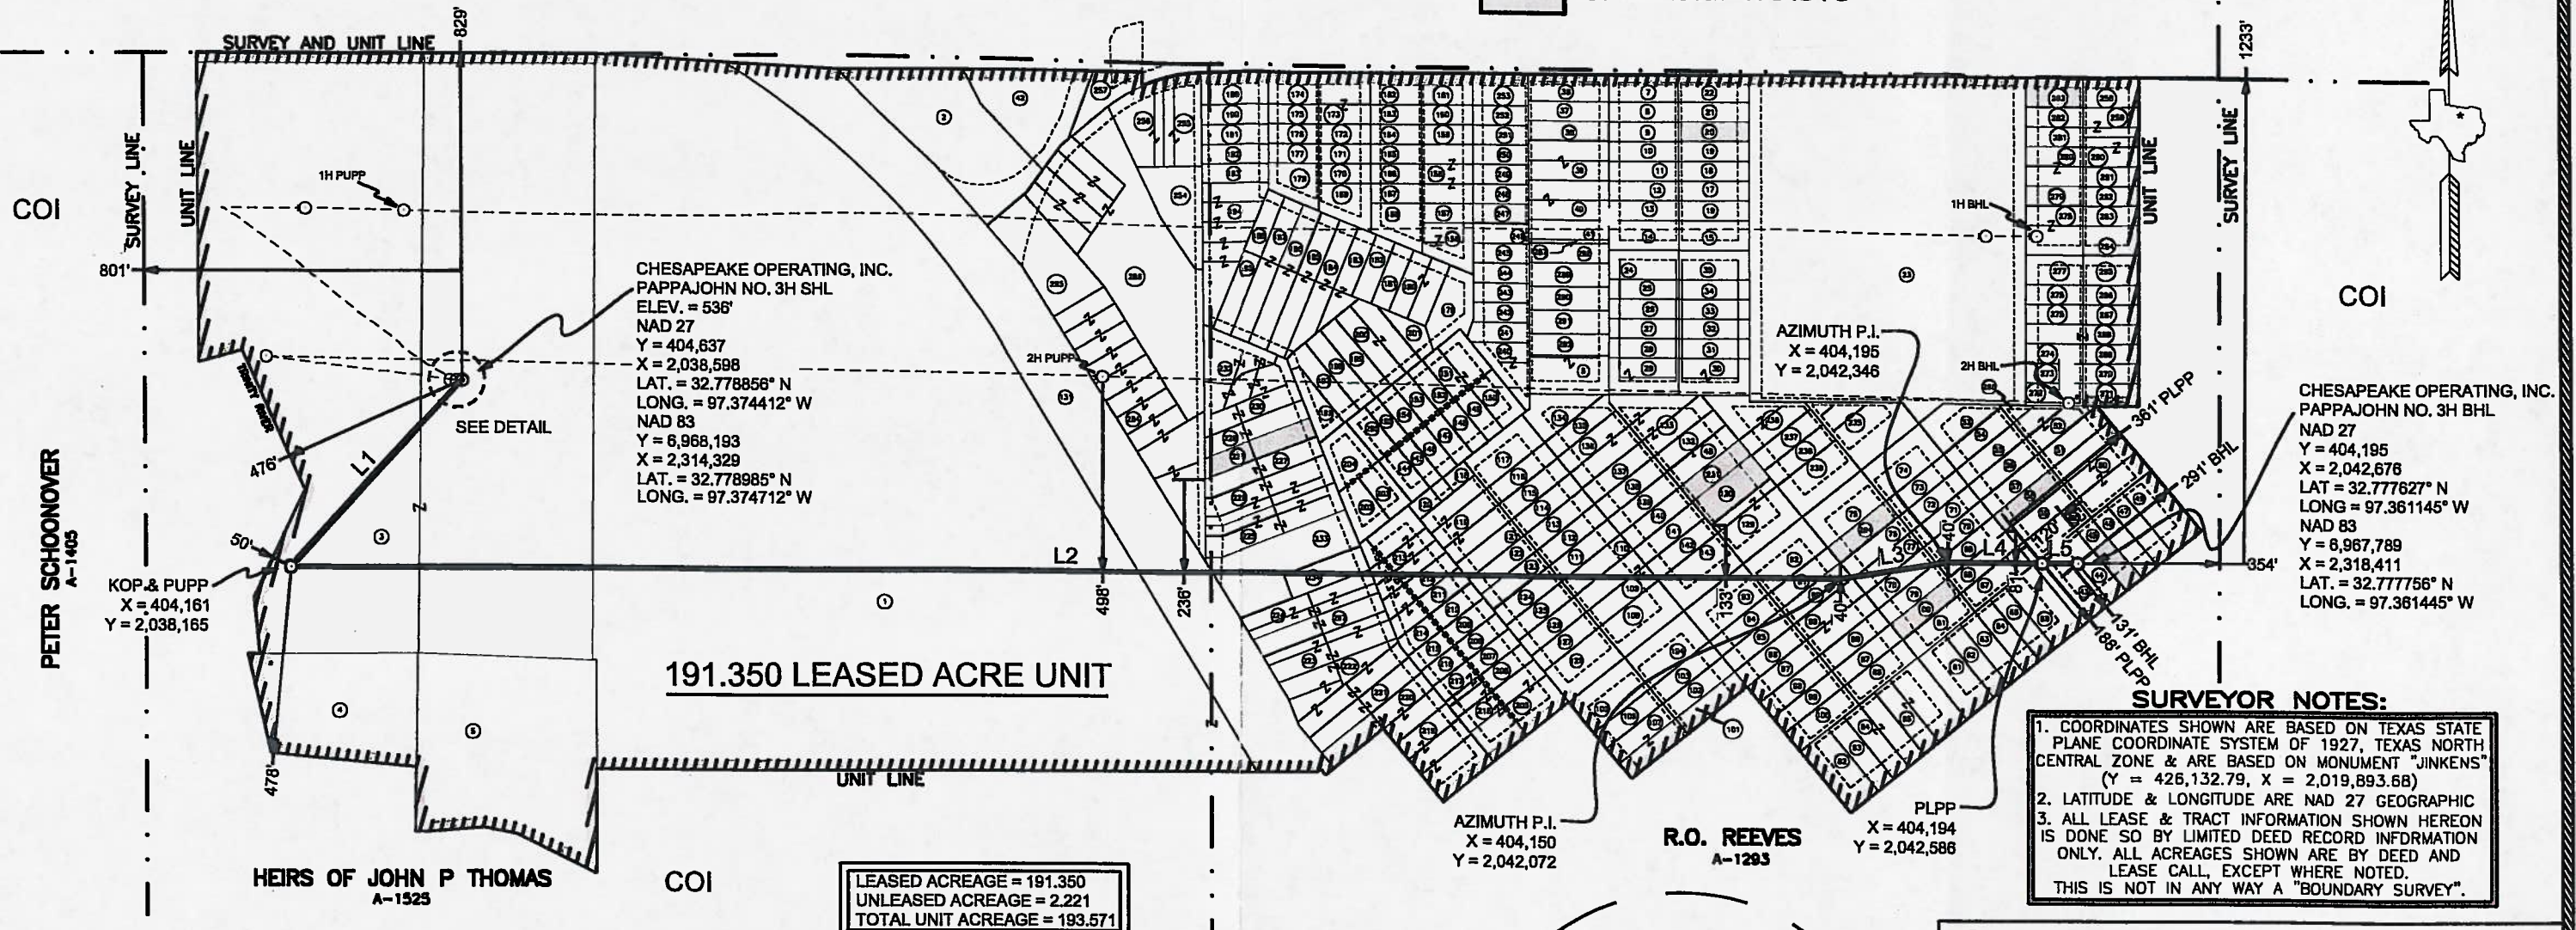

SURVEYOR NOTES:

1. COORDINATES SHOWN ARE BASED ON TEXAS STATE PLANE COORDINATE SYSTEM OF 1927, TEXAS NORTH CENTRAL ZONE & ARE BASED ON MONUMENT "JINKENS" (Y = 426,132.79, X = 2,019,893.68)
2. LATITUDE & LONGITUDE ARE NAD 27 GEOGRAPHIC
3. ALL LEASE & TRACT INFORMATION SHOWN HEREON IS DONE SO BY LIMITED DEED RECORD INFORMATION ONLY. ALL ACRES SHOWN ARE BY DEED AND LEASE CALL, EXCEPT WHERE NOTED. THIS IS NOT IN ANY WAY A "BOUNDARY SURVEY".

I HEREBY STATE THAT THIS PLAT
SHOWS THE SUBJECT SURFACE
LOCATION AS STAKED ON THE GROUND.

Robert Glen Maloy

ROBERT GLEN MALOY
REGISTERED PROFESSIONAL LAND SURVEYOR
LICENSE NO. 6028




LINE	AZIMUTH	DISTANCE
L1	222°18'05"	643.09'
L2	90°10'10"	3906.92'
L3	80°33'29"	278.21'
L4	90°10'10"	240.00'
L5	90°10'10"	90.00'

PAGE 1 OF 4

TOTAL LENGTH OF LATERAL: 4425'

250 0 250 500 750 1000 1250 1500

SCALE: 1" = 500 FEET

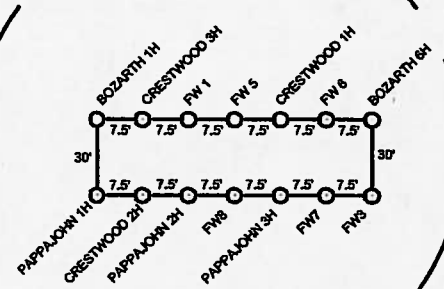PAD SITE
DETAIL NOT TO SCALE

PLAT OF:

A PROPOSED WELL LOCATION FOR:
CHESAPEAKE OPERATING, INC.

PAPPALJOHN NO. 3H

SITUATED IN THE R.O. REEVES SURVEY, A-1293,
AND THE HEIRS OF JOHN P THOMAS
SURVEY, A-1525, IN FORT WORTH,
TARRANT COUNTY, TEXAS

Completion Date: 8-31-10 File Name: 051235.DWG

Scale: 1" = 500' Surveyed by: EM, CR

Drawn by: GG, MPT Checked by: AP



FRONTIER SURVEYING COMPANY
SERVICES: LAND SURVEYING/LOCATIONS/PIPELINES/MAPPING/GPS/GIS
6811 CORPORATION PARKWAY, SUITE 200 FORT WORTH, TEXAS 76126
PHONE: (817) 560 - 4500 FAX: (817) 289 - 3530
www.frontiersurveying.com

Copyright © 2007 All Rights Reserved

Exhibit No. 7
CHESAPEAKE OPERATING, INC.
Rule 37 Case No. 0267425
April 4, 2011

PLOT DATE: 2011-11-17 1:50 PM REVISED