

h **REGISTERED**
HERBERT S.
BEASLEY

- LAND
- TOPOGRAPHIC
- CONSTRUCTION SURVEYING

METRO 817-428-0194
FAX 817-446-5488

NAD27 TxNC-PP/PUPP
X: 2072432.168
Y: 414166.380
LAT: 32.804892°
LON: -97.264256°

NAD27 TxNC-PLPP
X: 2070294.212
Y: 417024.705
LAT: 32.812761°
LON: -97.271192°

NAD27 TxNC-BHL
X: 2070241.043
Y: 417097.305
LAT: 32.812961°
LON: -97.271367°

Prepared 7 April 2011
Revised 16 November 2011

Page 1 of 4

**Well Plat
Bewley 3H
CHESAPEAKE OPERATING, INC.
329.108 Leased Acre Bewley
Haltom City, Tarrant County, Texas.**

CHK-Bewley 3H Rule37 Exhibit2.dwg


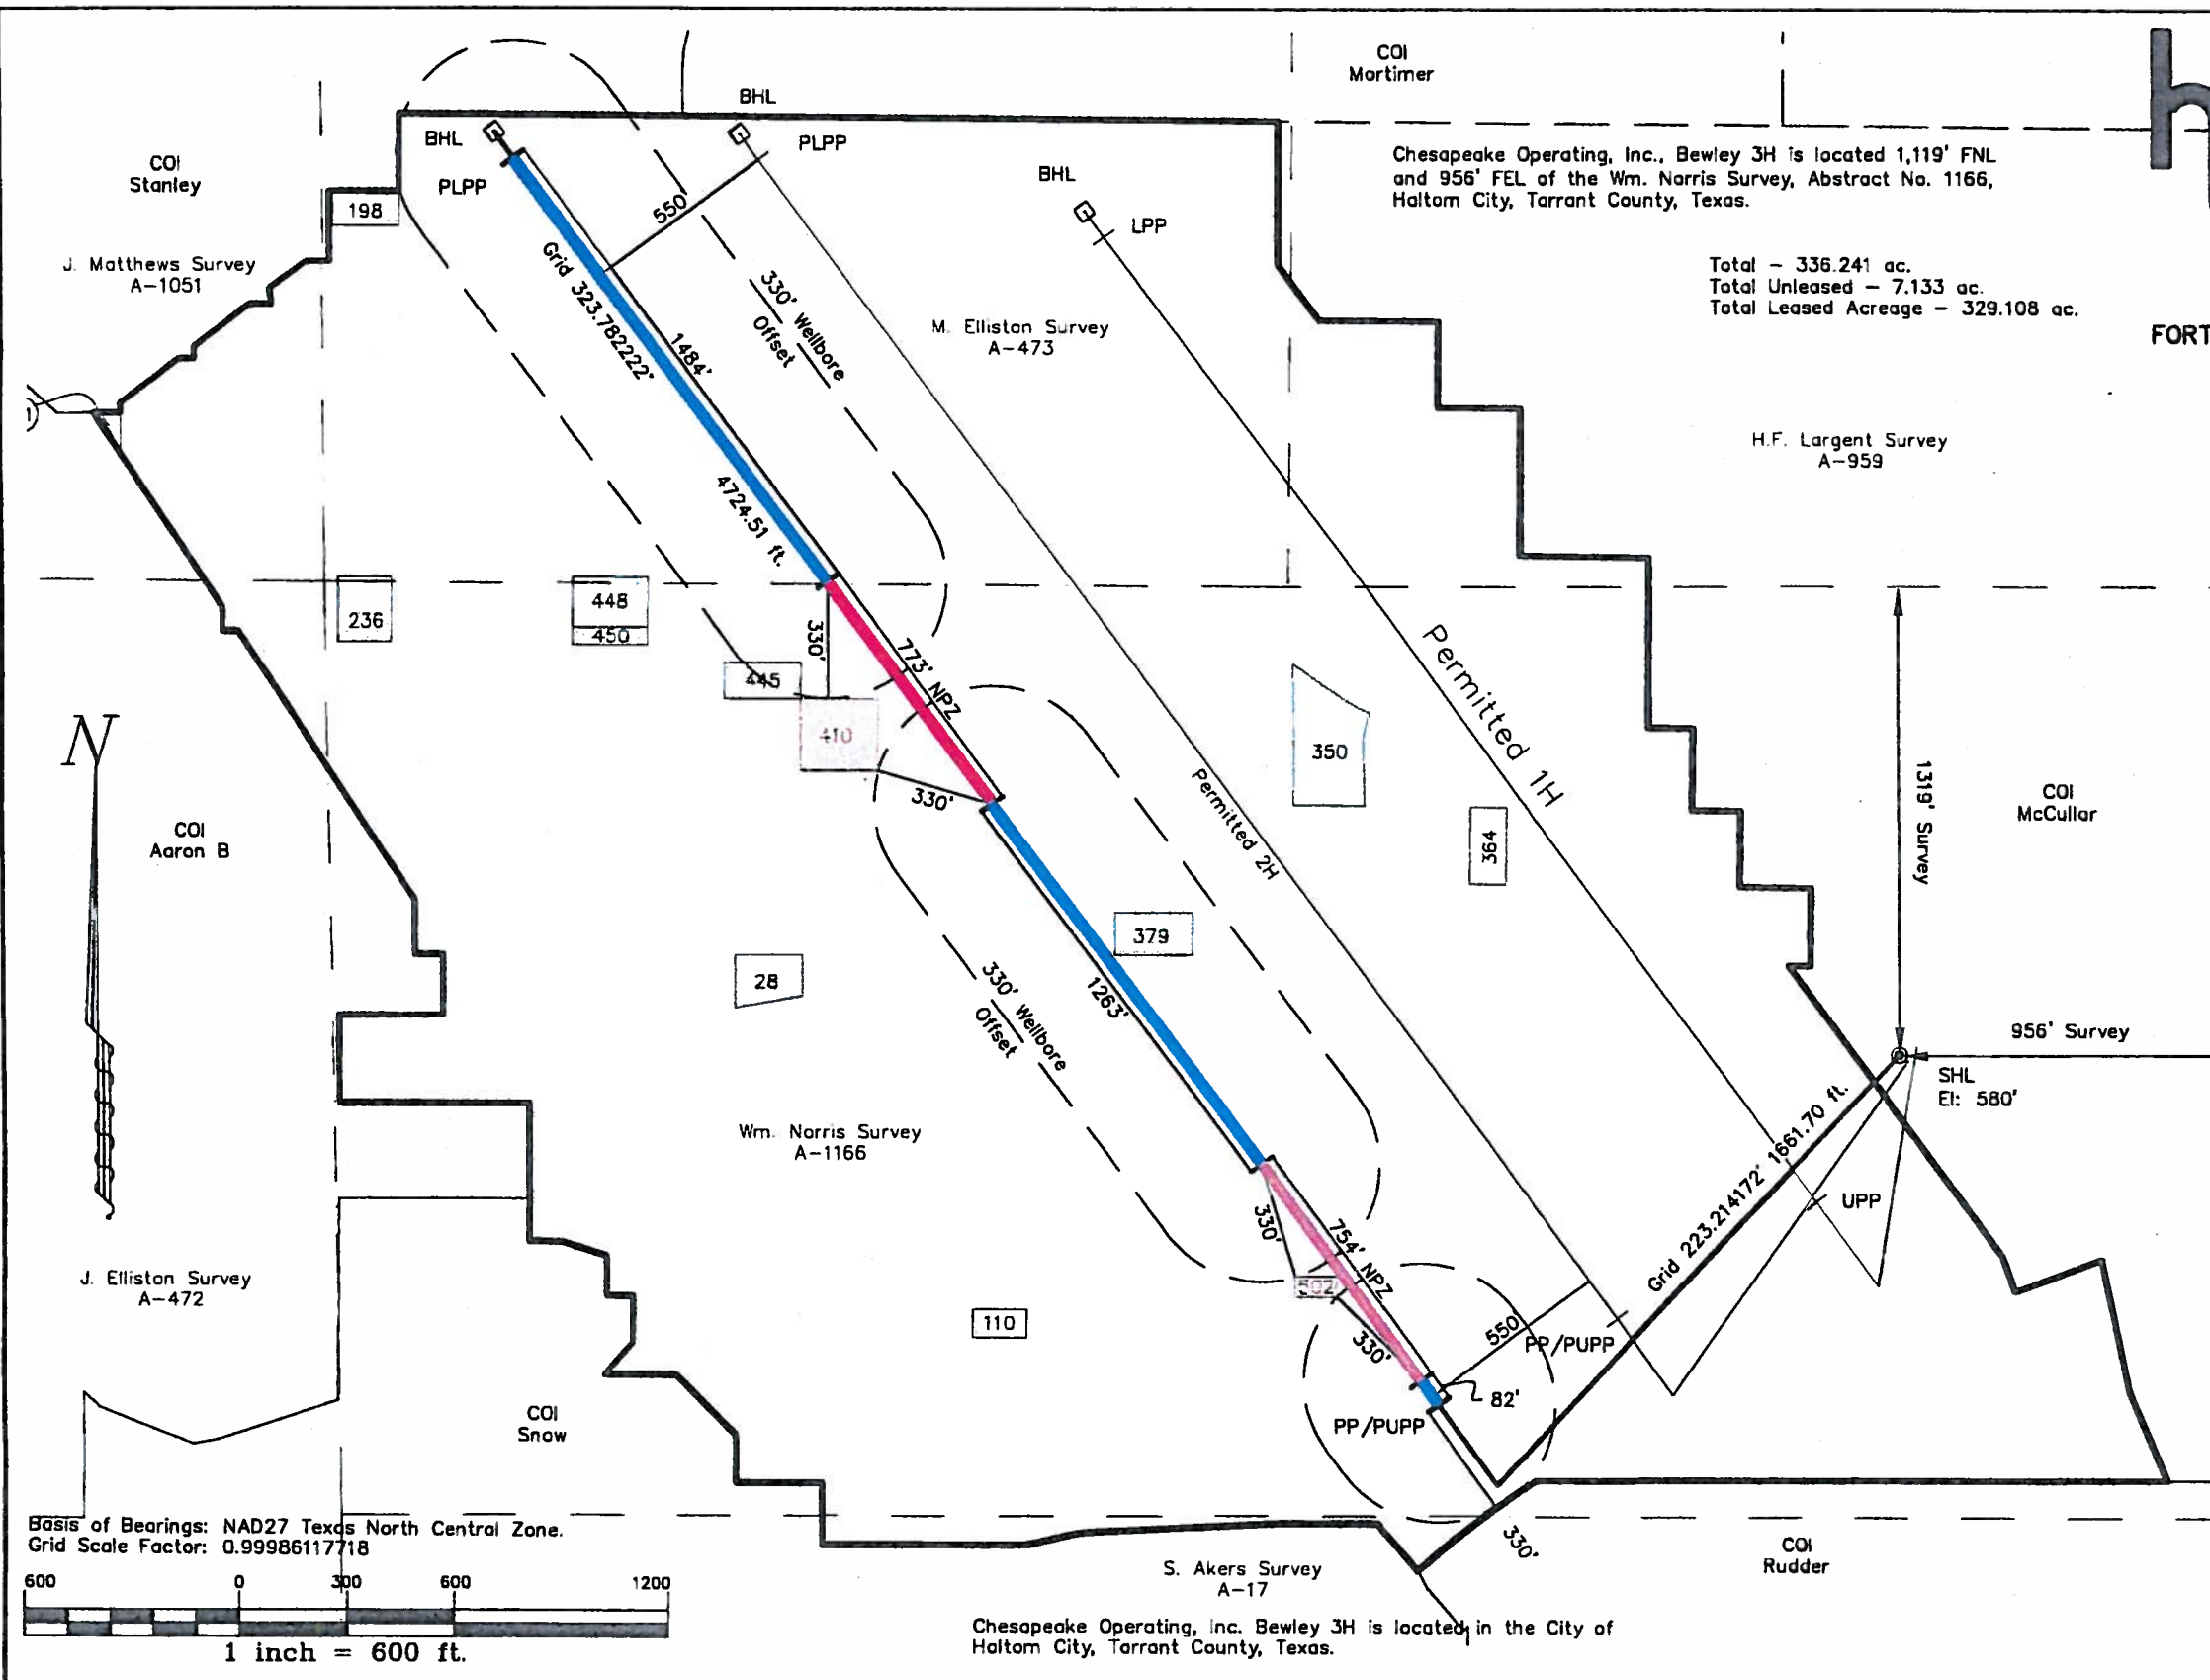


Exhibit No. 10
CHESAPEAKE OPERATING, INC.
Rule 37 Case No. 0270377
November 16, 2011

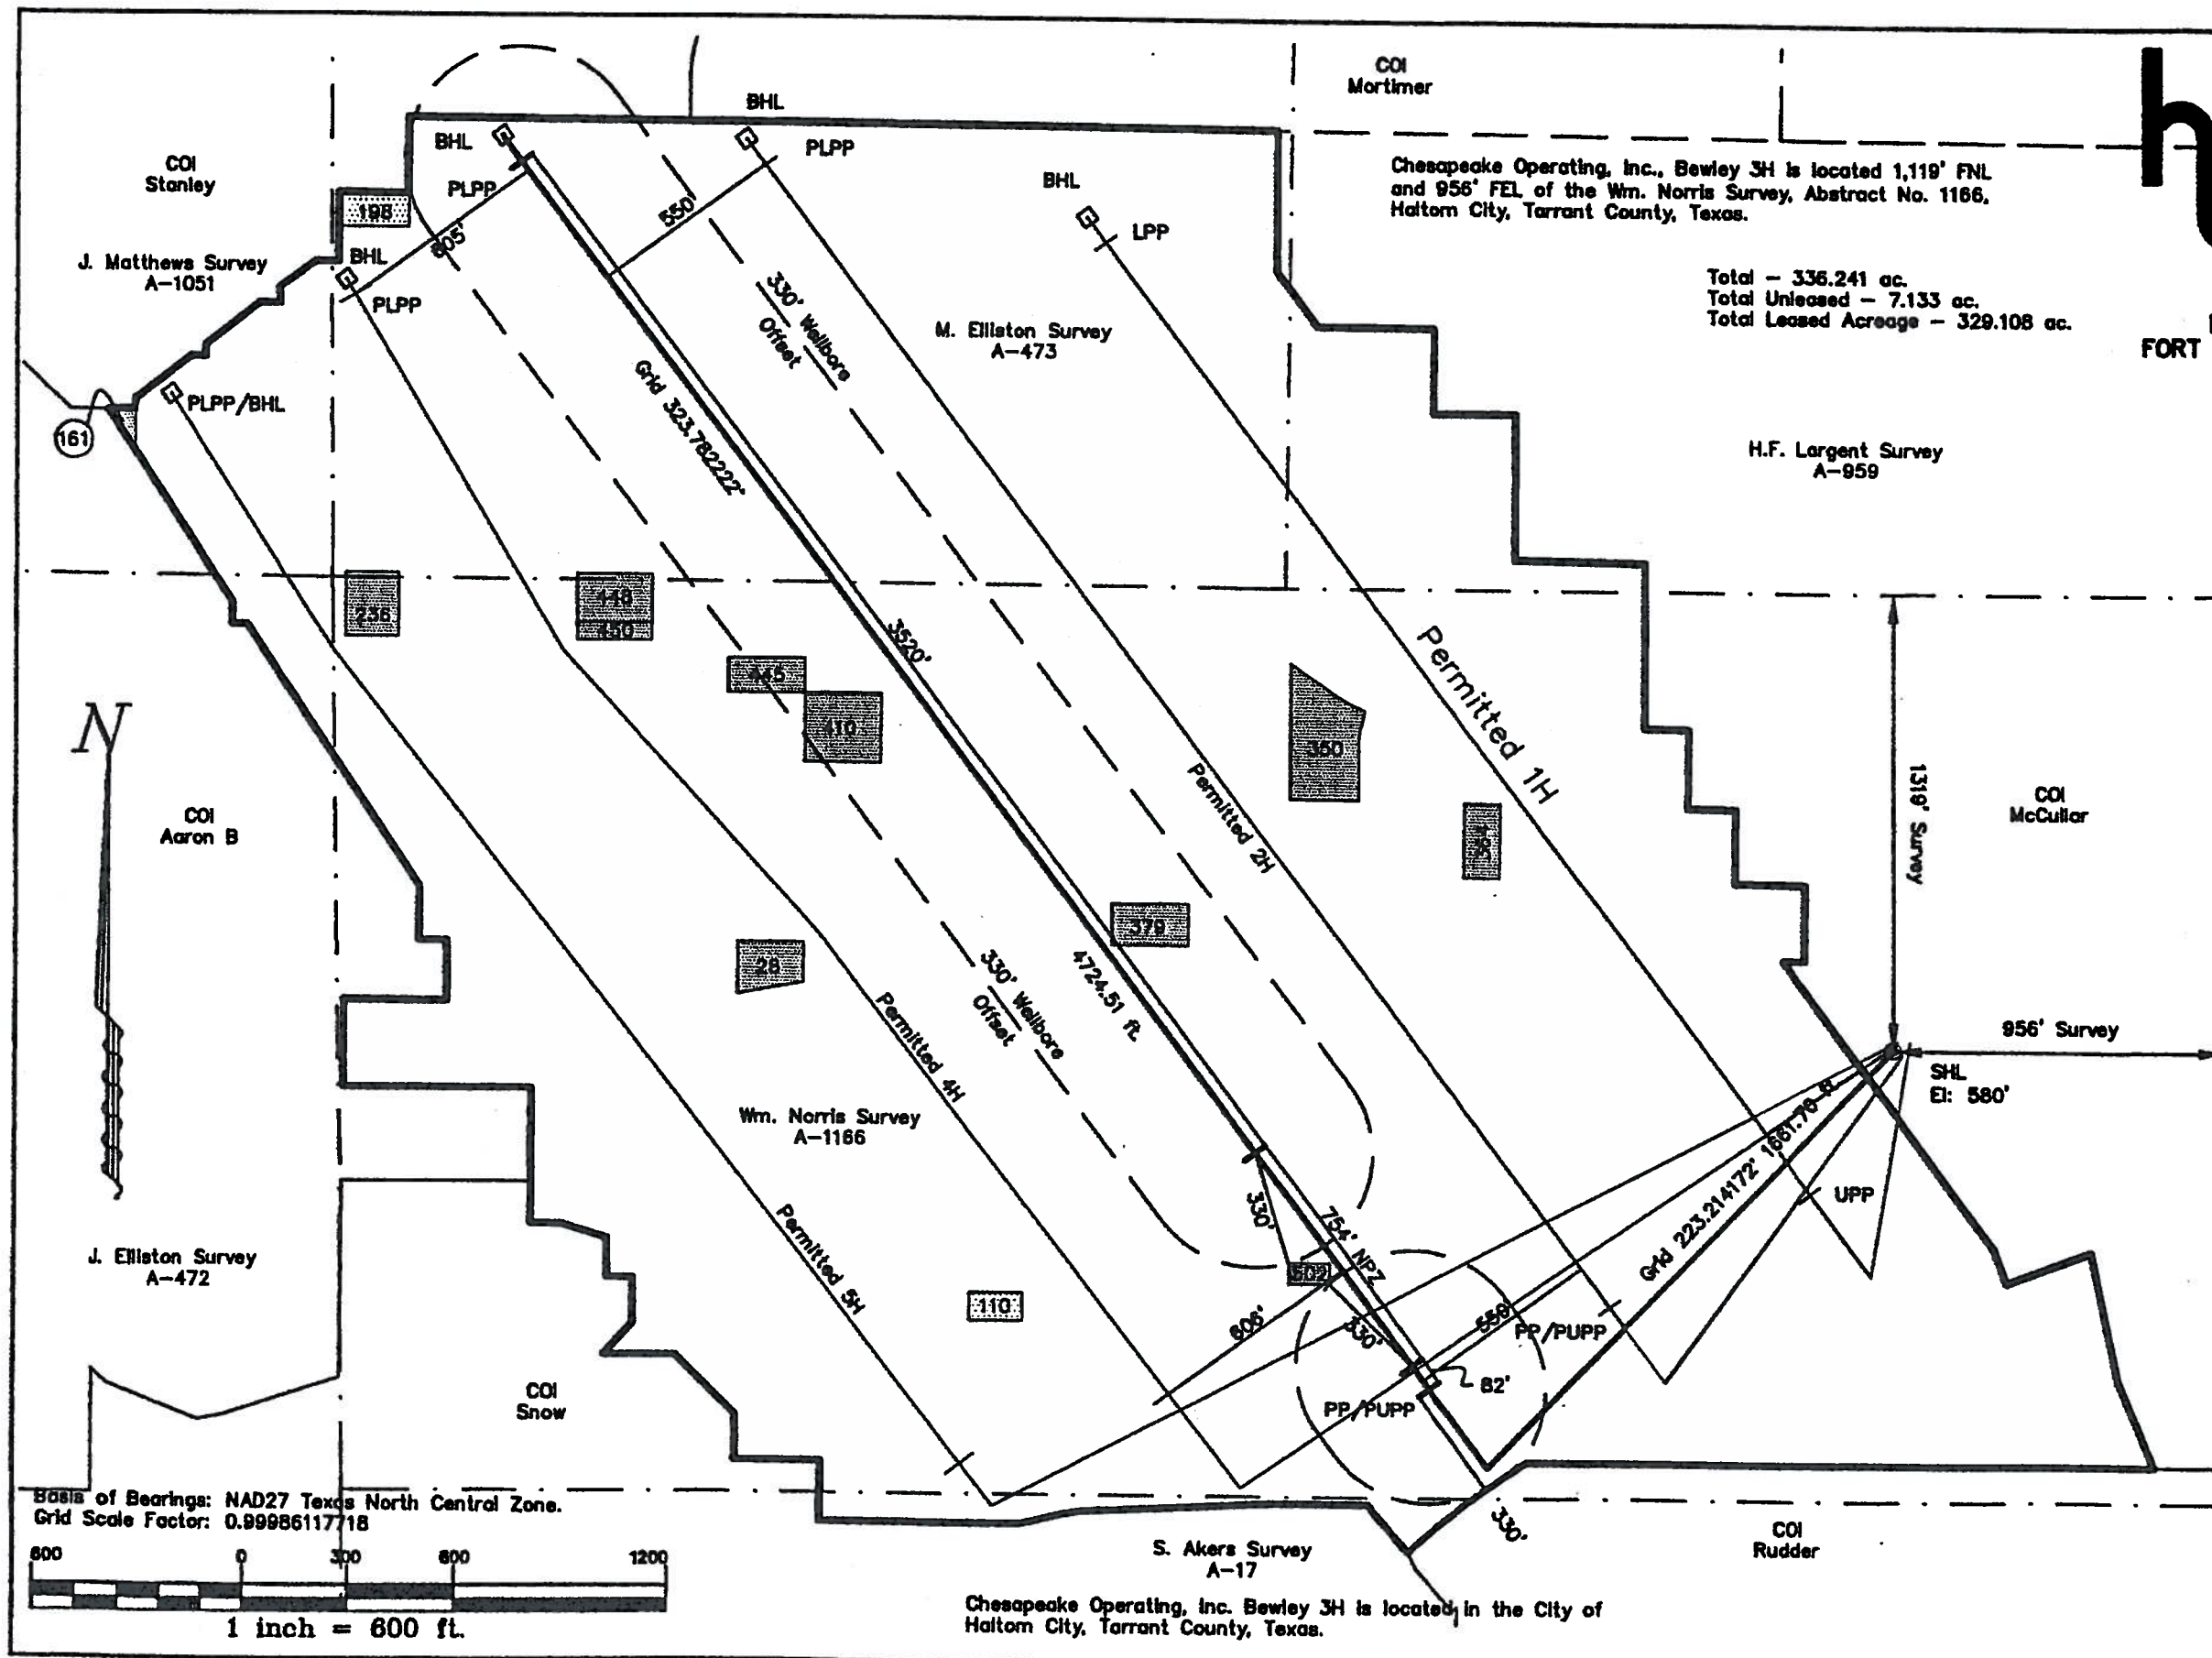

REGISTERED PROFESSIONAL SURVEYORS

HERBERT S. BEASLEY

LAND SURVEYORS L.P.

• LAND • TOPOGRAPHIC
• CONSTRUCTION SURVEYING

P. O. BOX 8873
FORT WORTH, TEXAS 76124

METRO 817-428-0194
FAX 817-448-5488

Total - 336.241 ac.
Total Unleased - 7.133 ac.
Total Leased Acreage - 329.108 ac.

NAD83 TxNC-Bewley 3H
N: 6978390.955
E: 2349807.560
LAT: 32.805917°
LON: -97.258888°

NAD27 TxNC-Bewley 3H
X: 2074170.355
Y: 414486.731
LAT: 32.805789°
LON: -97.258594°

NAD27 TxNC-PP/PUPP
X: 2072432.168
Y: 414166.380
LAT: 32.804892°
LON: -97.264256°

NAD27 TxNC-PLPP
X: 2070294.212
Y: 417024.705
LAT: 32.812761°
LON: -97.271192°

NAD27 TxNC-BHL
X: 2070241.043
Y: 417097.305
LAT: 32.812961°
LON: -97.271367°

Rule 37 Case No. 0270377
Proposal for Decision
Appendix 2



Prepared 16 November 2011


■ = Unleased tracts

Page 1 of 4

Well Plat
Bewley 3H
CHESAPEAKE OPERATING, INC.
329.108 Leased Acre Bewley
Haltom City, Tarrant County, Texas.

CHK-Bewley 3H Rule37 Exhibit3.dwg

Basis of Bearings: NAD27 Texas North Central Zone.
Grid Scale Factor: 0.99986117718

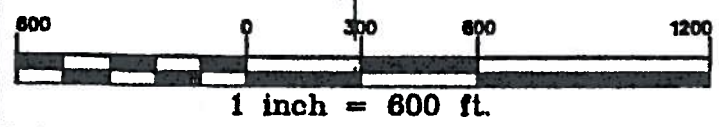

Chesapeake Operating, Inc. Bewley 3H is located in the City of
Haltom City, Tarrant County, Texas.


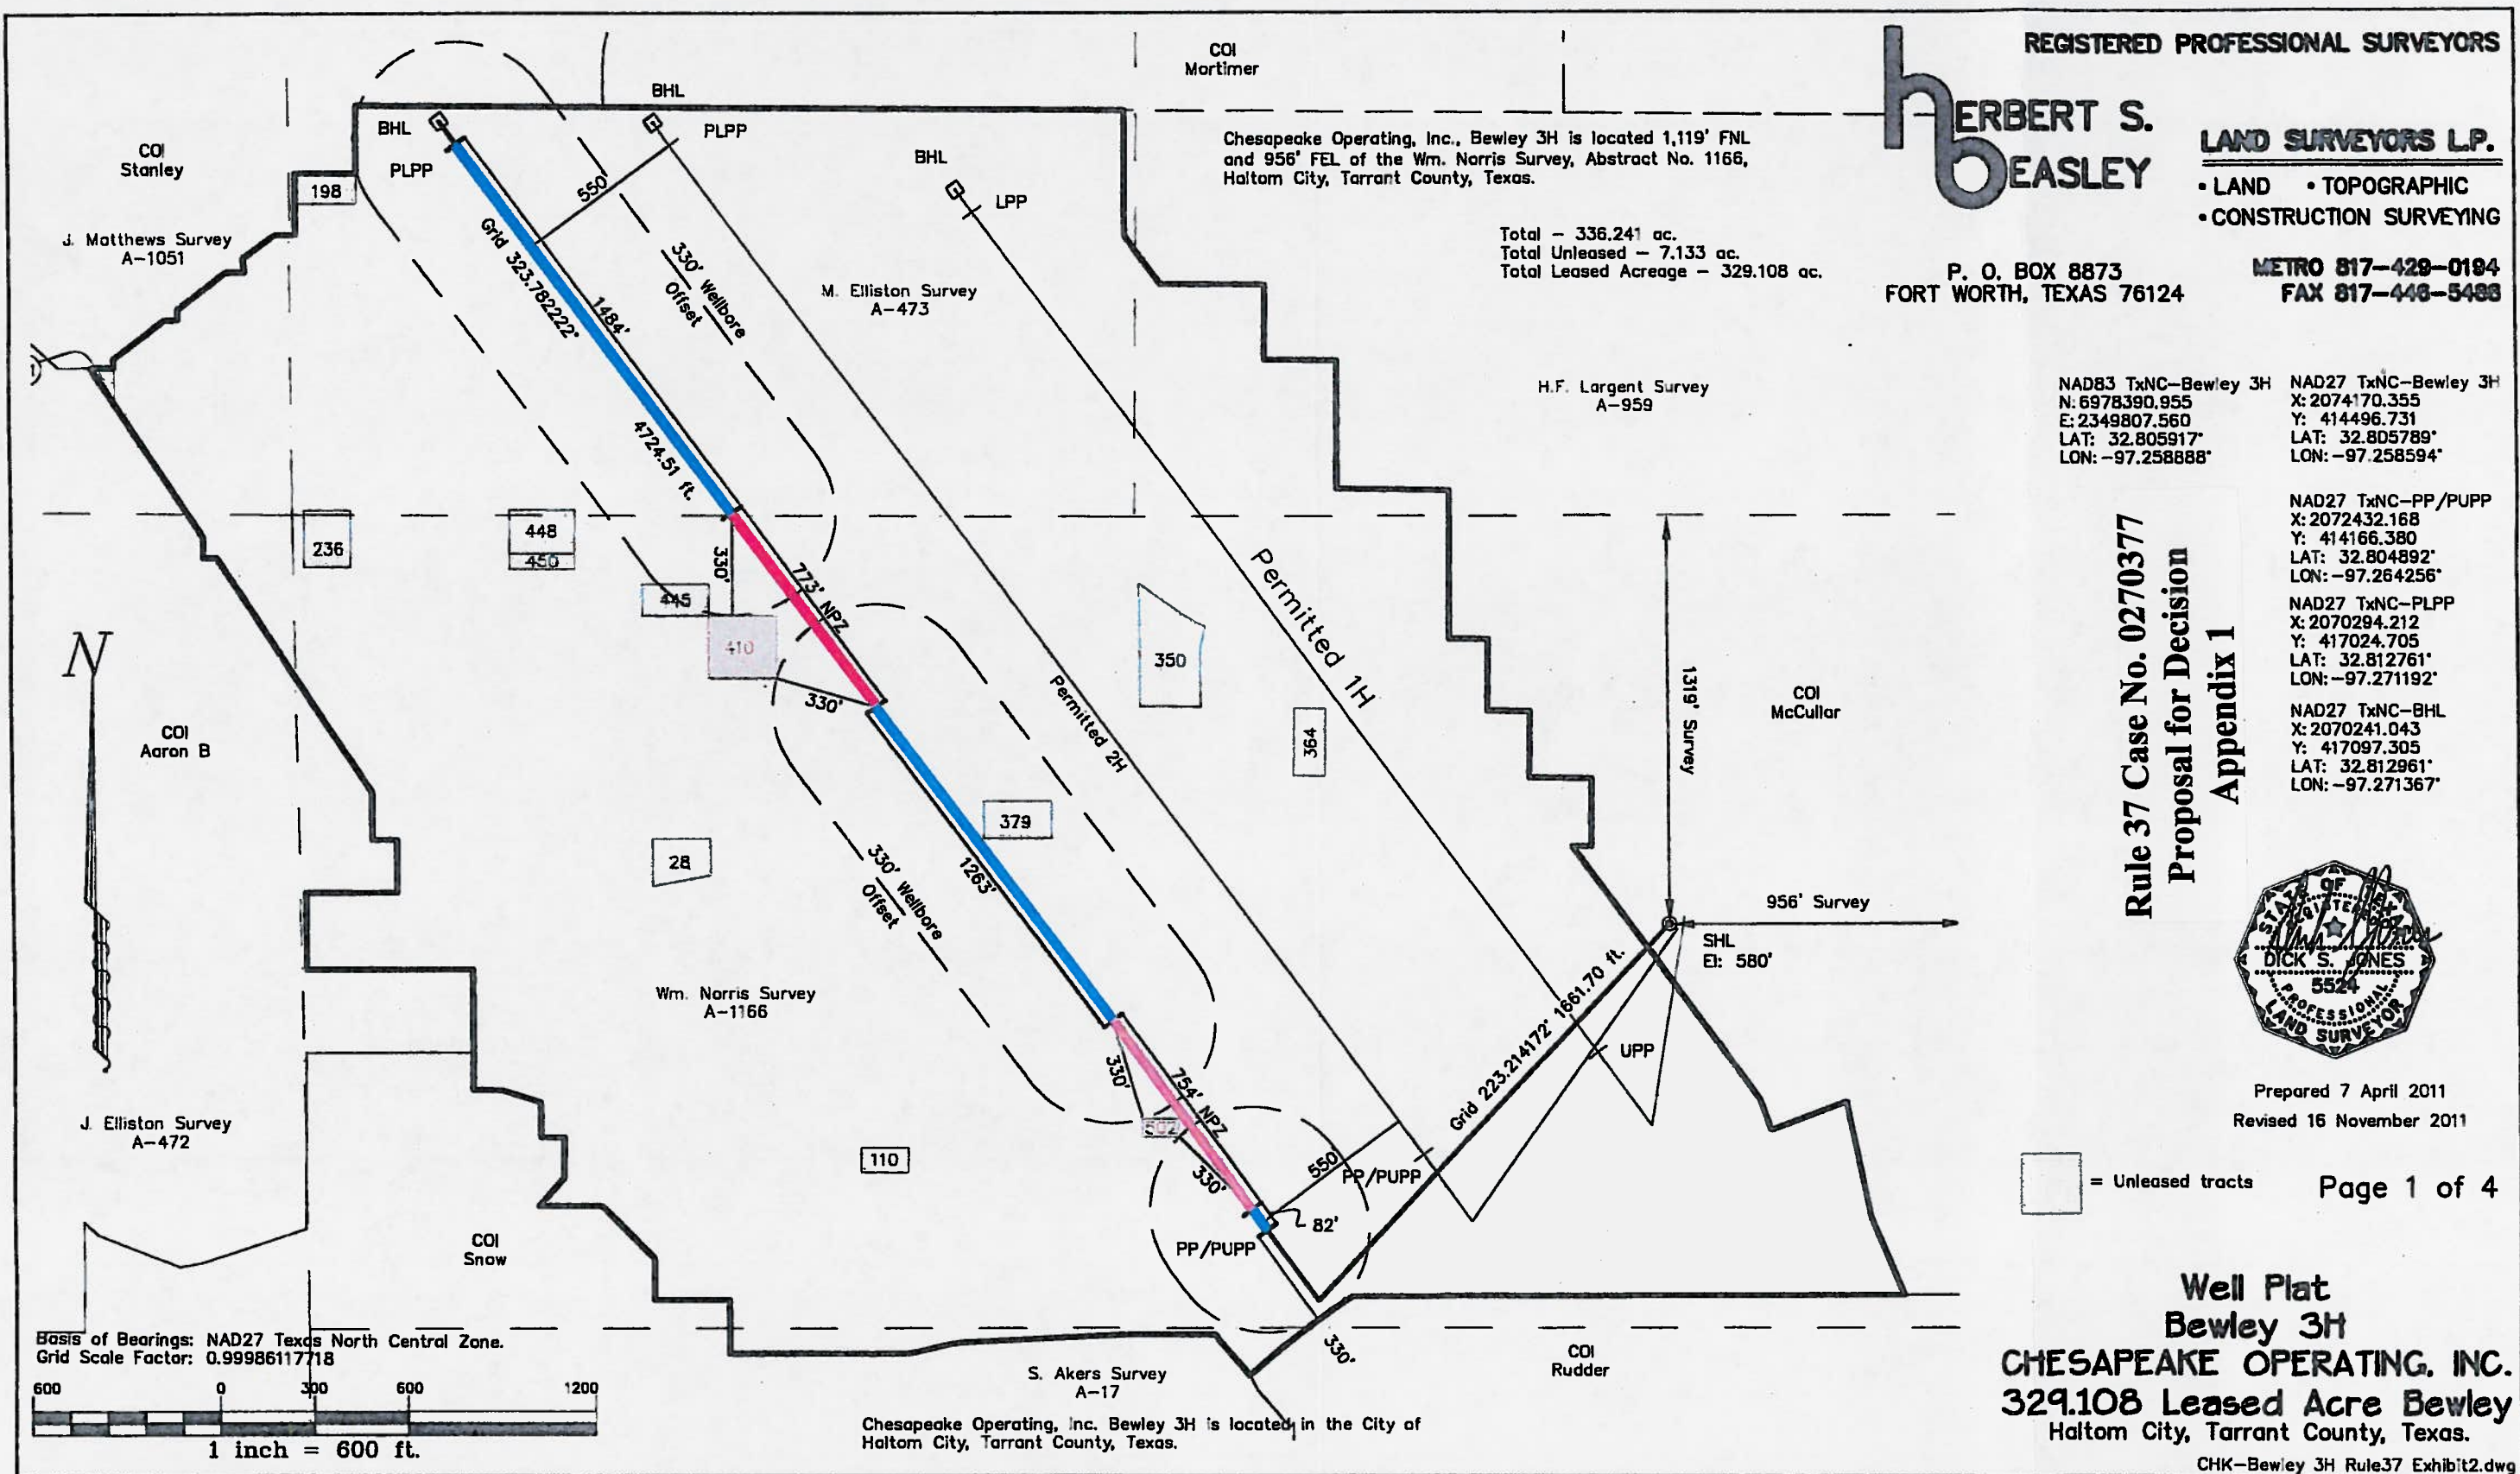


Exhibit No. 10
CHESAPEAKE OPERATING, INC.
Rule 37 Case No. 0270377
November 16, 2011

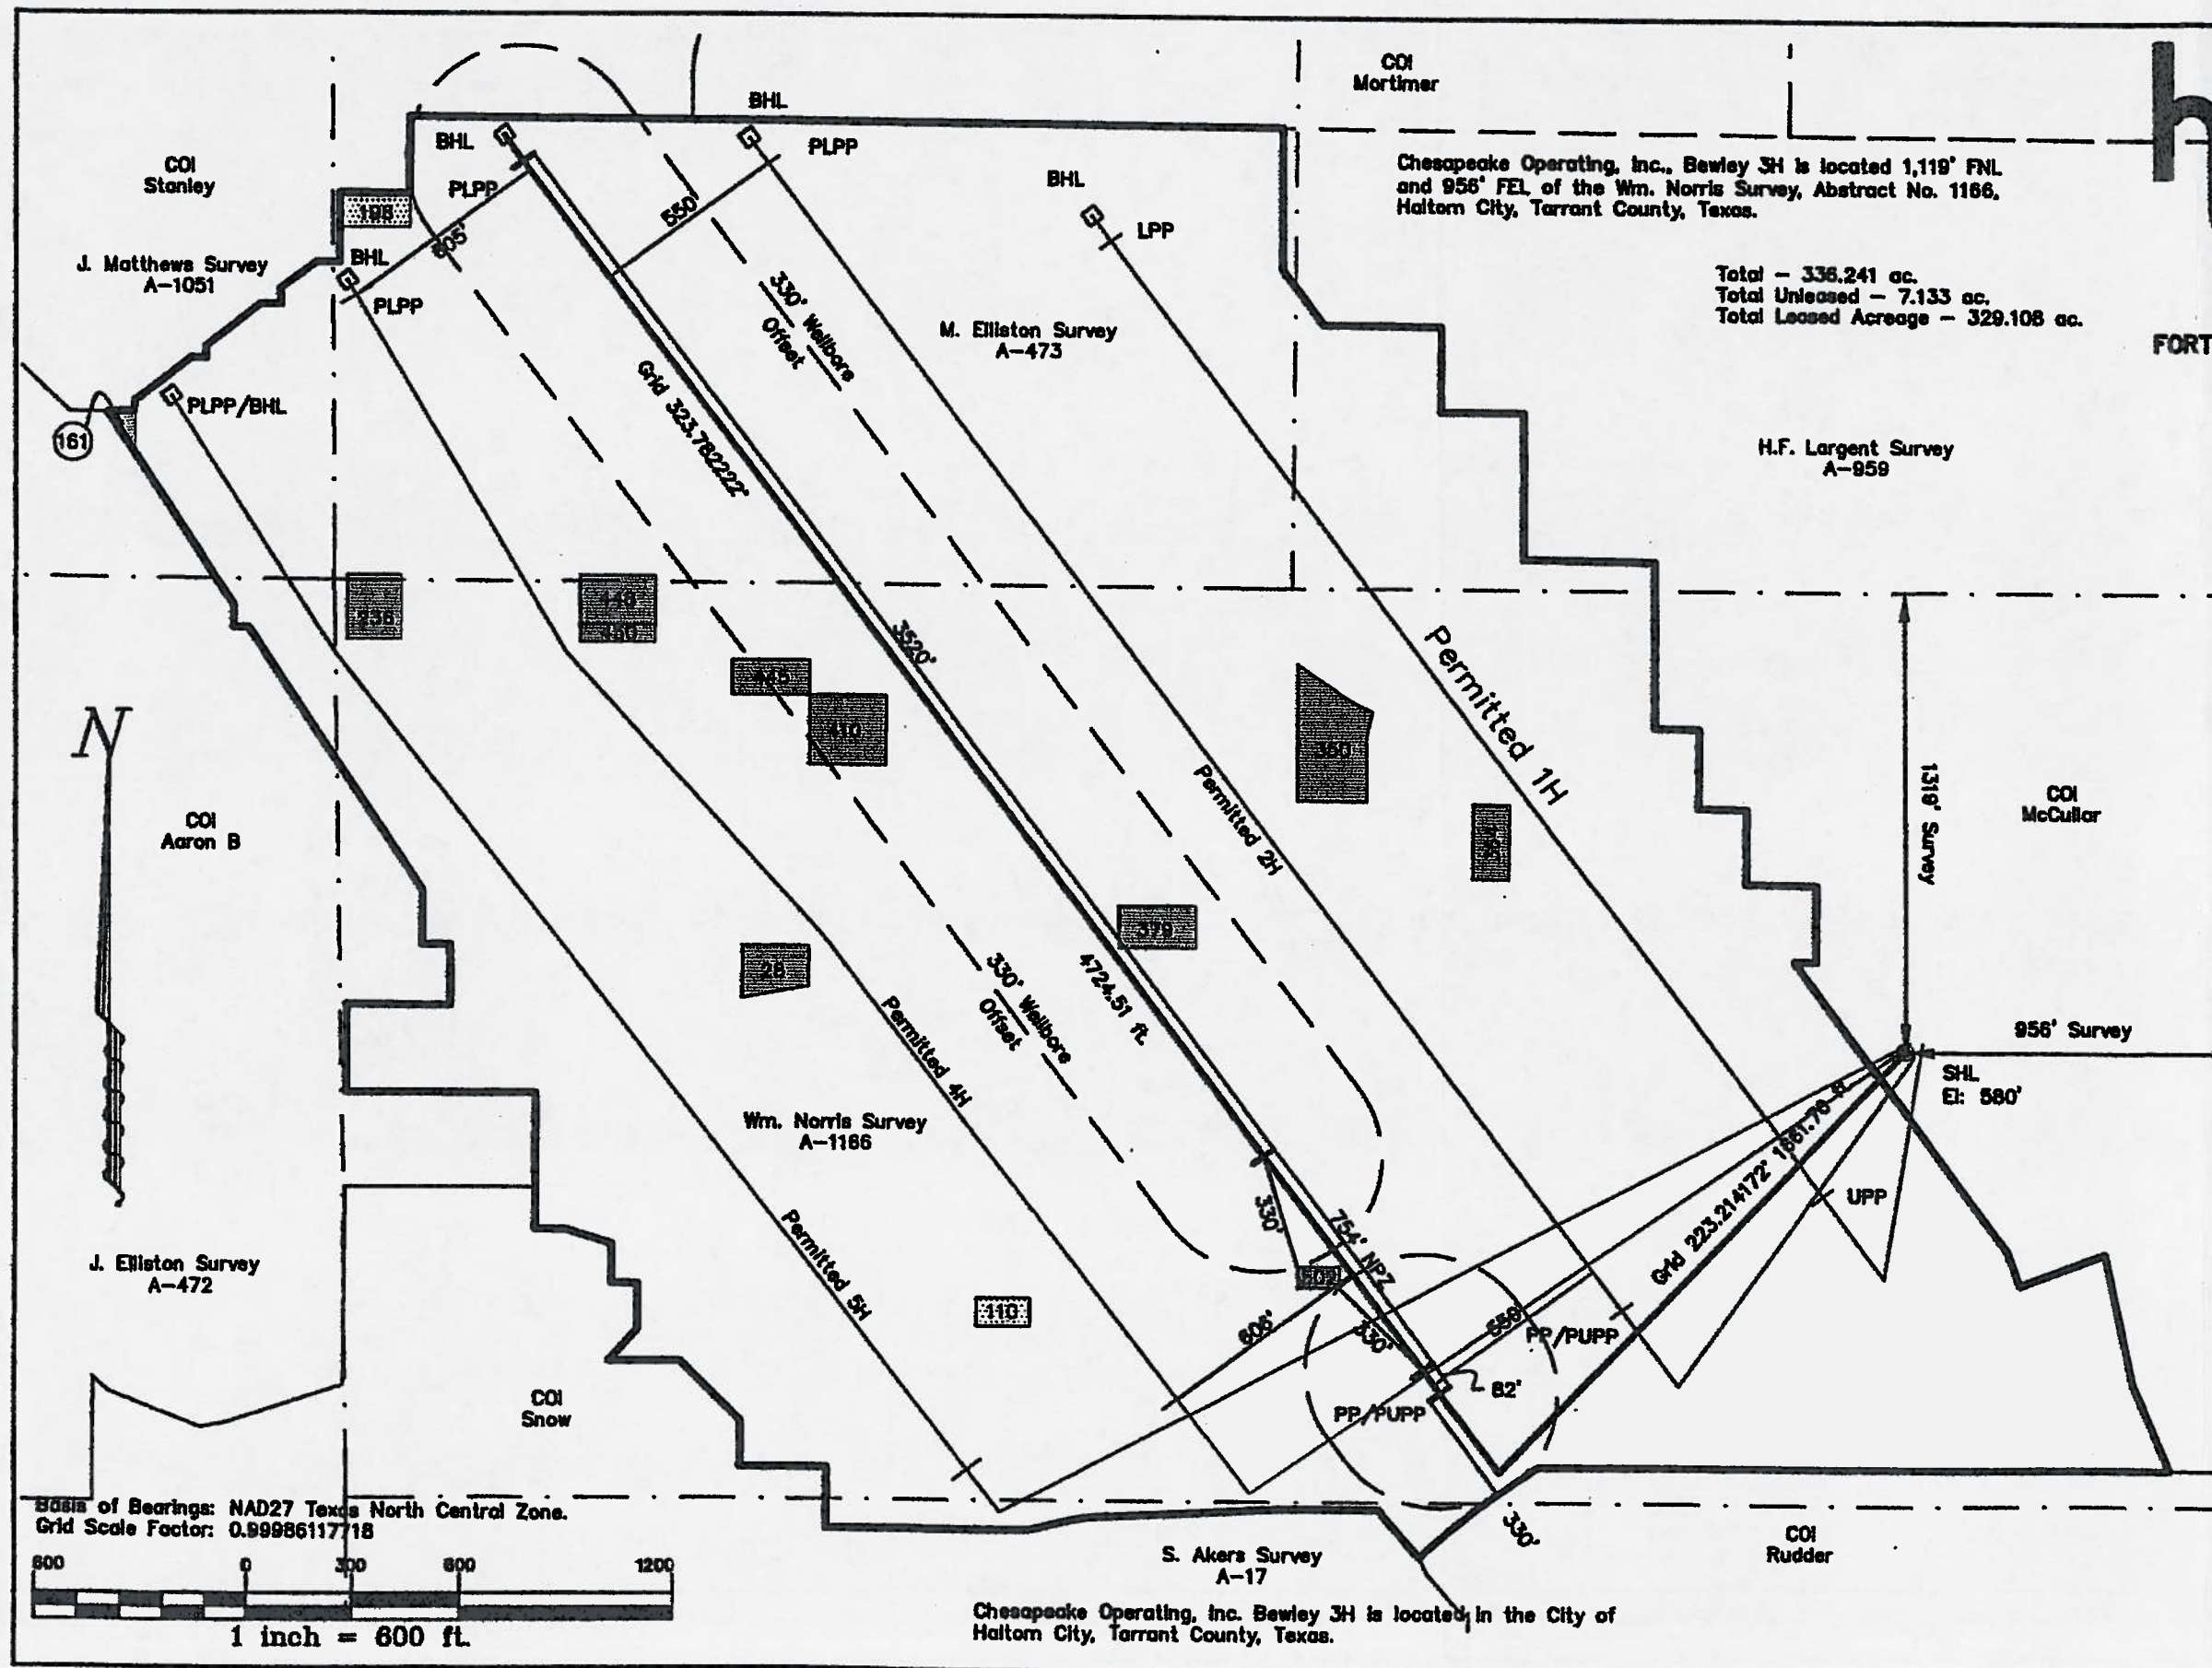

REGISTERED PROFESSIONAL SURVEYORS

HERBERT S. BEASLEY

LAND SURVEYORS L.P.

• LAND • TOPOGRAPHIC
• CONSTRUCTION SURVEYING

P. O. BOX 8573
FORT WORTH, TEXAS 76124

METRO 817-429-0194
FAX 817-448-5488

NAD83 TxNC-Bewley 3H
N: 8978390.955
E: 2349807.560
LAT: 32.805917°
LON: -97.258888°

NAD27 TxNC-Bewley 3H
X: 2074170.355
Y: 414486.731
LAT: 32.805789°
LON: -97.258594°

NAD27 TxNC-PP/PUPP
X: 2072432.168
Y: 414186.380
LAT: 32.804892°
LON: -97.264256°

NAD27 TxNC-PLPP
X: 2070294.212
Y: 417024.705
LAT: 32.812761°
LON: -97.271192°

NAD27 TxNC-BHL
X: 2070241.043
Y: 417097.305
LAT: 32.812961°
LON: -97.271367°

Rule 37 Case No. 0270377
Proposal for Decision
Appendix 2



Prepared 16 November 2011

■ - Unleased tracts

Page 1 of 4

**Well Plat
Bewley 3H
CHESAPEAKE OPERATING, INC.
329.108 Leased Acre Bewley
Haltom City, Tarrant County, Texas.**

CHK-Bewley 3H Rule37 Exhibit3.dwg