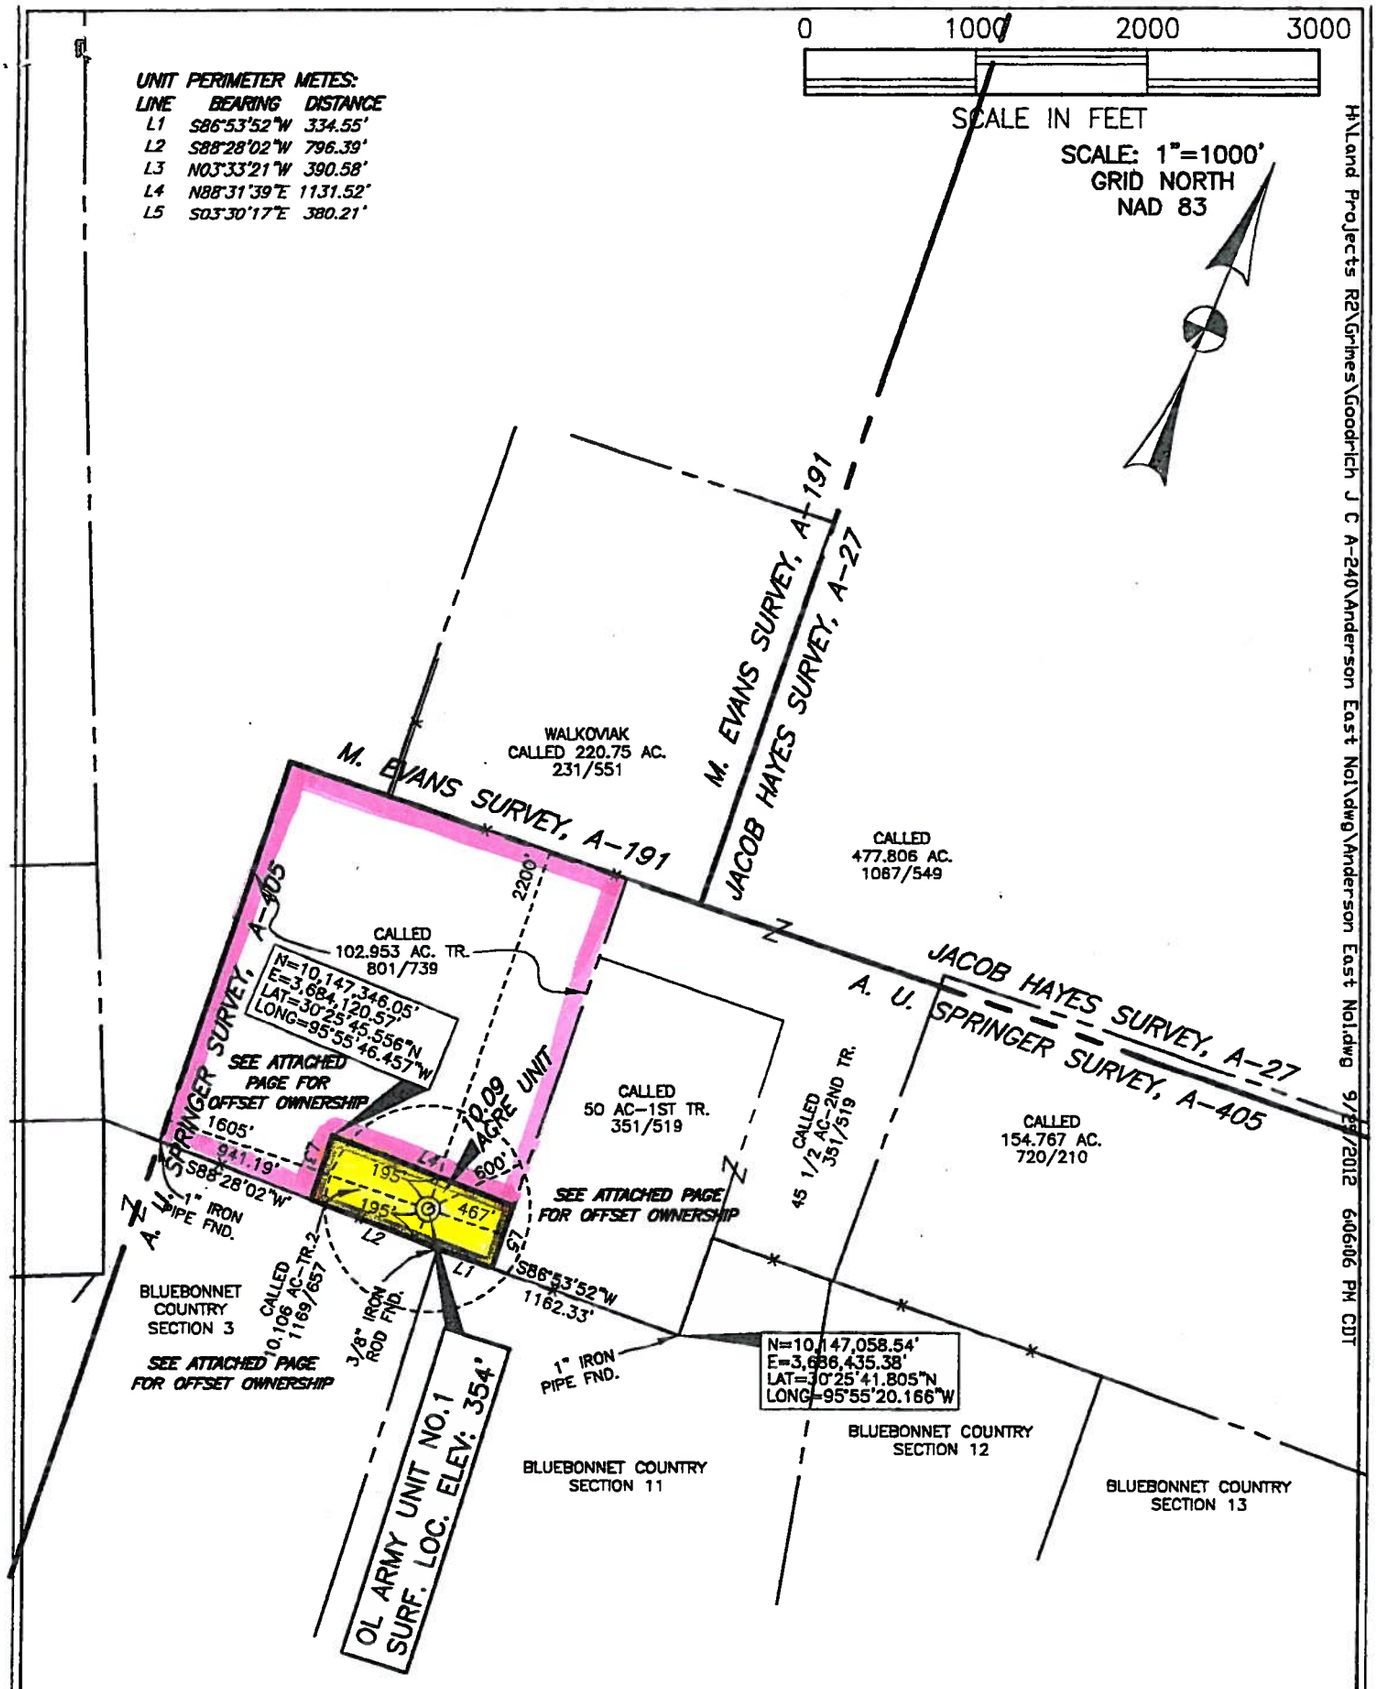

H:\Land Projects RE\Grimes\Goodrich J C A-240\Anderson East No1\dwg\Anderson East No1.dwg 9/28/2012 6:06:06 PM CDT

NOTES:

1. BEARINGS BASED ON GRID NORTH (NAD 83) TX. STATE PLANE–CENTRAL ZONE OBTAINED BY GPS OBSERVATIONS. COORDINATES ARE GRID, U.S. SURVEY FEET. DISTANCES & ACREAGES ARE ADJUSTED TO SURFACE.
2. WELL LOCATED S43°12'E–5.44 MILES FROM ANDERSON, TEXAS.
3. INDICATES LIMITS OF UNIT/LEASE.
4. SURF. LOC. POSITION:
   NORTHING(Y)=10,147,168.56'
   EASTING(X)=3,684,796.40'
   LAT=30°25'43.535"N
   LONG=95°55'38.823"W

   GRID–NAD 83, TX. CENT. ZONE–U.S. SURVEY FEET DERIVED FROM GPS STATIC OBSERVATIONS. ACCURACY=0.5'.

THIS PLAT TRUE & CORRECT
TO THE BEST OF MY KNOWLEDGE.
WELL LOCATION PLAT PREPARED: SEPTEMBER, 2012

BY: S. M. KLING

MEGO RESOURCES, L.L.C.
Rule 37 Case No. 0278610
December ~~3~~, 2012
Exhibit 5

WELL LOCATION PLAT

10.09 ACRE UNIT

OL ARMY UNIT NO.1

MEGO RESOURCES, LLC

A. U. SPRINGER SURVEY, A–405

GRIMES COUNTY, TEXAS

SCALE: 1"=1000' SEPTEMBER, 2012 PAGE 1 OF 2

KLING ENGINEERING & SURVEYING
BRYAN, TEXAS