


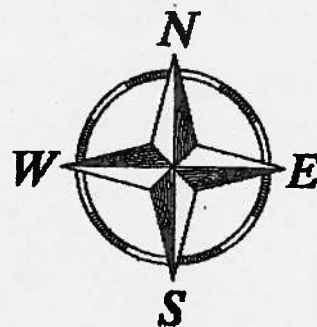

0 1000 2000

GRAPHIC SCALE IN FEET


SITE IS LOCATED IN
THE CITY OF ARLINGTON, TEXAS

BORE PATH

"A" S70°40' W, 665'
"B" S69°09' W, 655'
"C" N89°32' W, 2094'
"D" S74°30' W, 1385'

SHL ELEV=673'

DRIVING DIRECTIONS:
FROM I-20 & SH 287, SOUTHEAST ON
SH 287, EXIT TURNER WARNELL,
GO EAST UNDER SH 287, NORTHWEST
ON SH 287 SERVICE RD, PAD SITE 900'
ON THE RIGHT

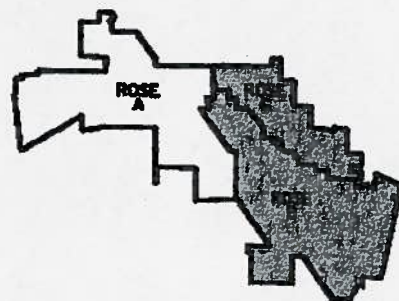


OCTOBER 05, 2011

The well location shown hereon was provided by the client. Jacobs has not been supplied a title commitment nor has made an independent title search and has relied solely on information provided by the client. This map is not intended to represent a boundary survey and Jacobs specifically disclaims any items not shown which may or may not be of public record that might affect the property shown hereon. Bearings are based on the "Texas Coordinate System of 1927, North Central Zone"

FOR THE EXCLUSIVE USE
OF XTO ENERGY, INC.

PAD DETAIL N.T.S.

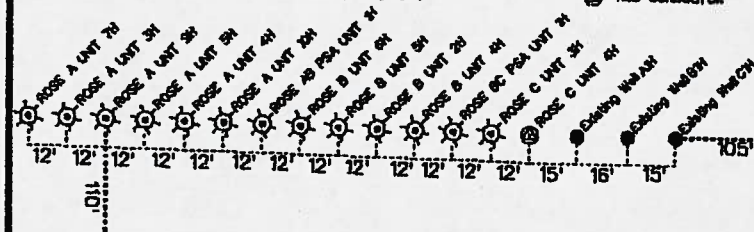


A9H SH to the A3H = 12'
A9H SH to the A1H = 147'

CLOSEST PRODUCTION POINT
A 9H - A 3H = 122'

UNLEASED PROPERTY

UNIT ACREAGE
311.918

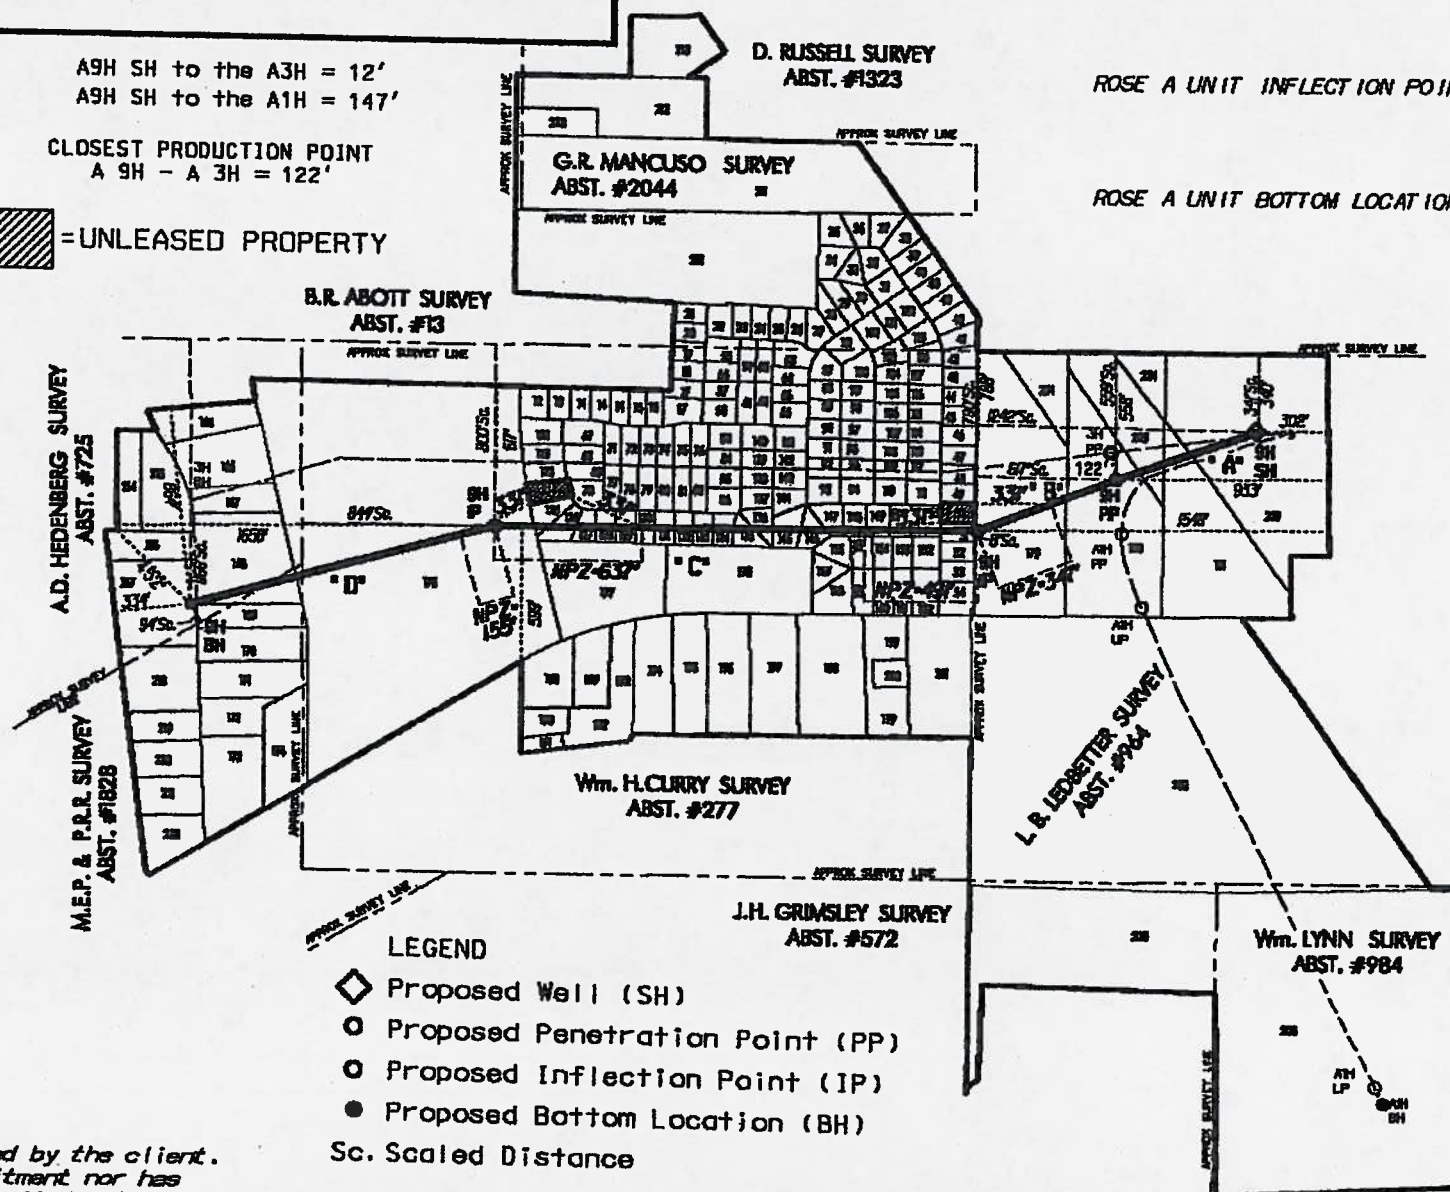

- LEGEND
- Proposed Well (SH)
 - Proposed Penetration Point (PP)
 - Proposed Inflection Point (IP)
 - Proposed Bottom Location (BH)
 - Sc. Scaled Distance

WELL LOCATION PLAT
XTO ENERGY, INC., ROSE A UNIT 9H
THE D. RUSSELL SURVEY, ABSTRACT NO. 1323, G.R. MANCUSO SURVEY, ABSTRACT NO. 2044,
B.R. ABBOTT SURVEY, ABSTRACT NUMBER 13, WM. H. CURRY SURVEY, ABSTRACT NO. 277,
A.D. HEDENBERG SURVEY, ABSTRACT NO. 725, M.E.P. & P.R.R. SURVEY, ABSTRACT NO. 1828,
J.H. GRIMSLEY SURVEY, ABSTRACT NO. 572, L.B. LEDBETTER SURVEY, ABSTRACT NO. 964,
AND THE WM. LYNN SURVEY, ABSTRACT NO. 984
CITY OF ARLINGTON, TARRANT COUNTY, TEXAS

ROSE A UNIT SURFACE LOCATION - 341' SOUTH OF THE NORTH LINE AND 1242' EAST OF THE WEST LINE OF THE L.B. LEDBETTER SURVEY, ABSTRACT NUMBER 964 AND 302' WEST OF THE EAST LINE AND 340' SOUTH OF THE NORTH LINE OF THE 311.918 ACRE ROSE A UNIT.

ROSE A UNIT PENETRATION POINT - 559' SOUTH OF THE NORTH LINE AND 617' EAST OF THE WEST LINE OF THE L.B. LEDBETTER SURVEY, ABSTRACT NUMBER 964 AND 558' SOUTH OF THE NORTH LINE AND 933' WEST OF THE EAST LINE OF THE 311.918 ACRE ROSE A UNIT

ROSE A UNIT INFLECTION POINT - 790' SOUTH OF THE NORTH LINE AND 8' EAST OF THE WEST LINE OF THE L.B. LEDBETTER SURVEY, ABSTRACT NUMBER 964 AND 788' SOUTH OF THE NORTH LINE AND 1548' WEST OF THE EAST LINE OF THE 311.918 ACRE ROSE A UNIT

ROSE A UNIT INFLECTION POINT - 800' SOUTH OF THE NORTH LINE AND 844' EAST OF THE WEST LINE OF THE Wm. H. CURRY SURVEY, ABSTRACT NUMBER 277 AND 617' SOUTH OF THE NORTH LINE AND 1658' EAST OF THE WEST LINE OF THE 311.918 ACRE ROSE A UNIT

ROSE A UNIT BOTTOM LOCATION - 1166' SOUTH OF THE NORTH LINE AND 94' NORTH OF THE SOUTH LINE OF THE A.D. HEDENBERG SURVEY, ABSTRACT NUMBER 725 AND 864' SOUTH OF THE NORTH LINE AND 334' EAST OF THE WEST LINE OF THE 311.918 ACRE ROSE A UNIT.

*TEXAS COORDINATE SYSTEM OF
1927, NORTH CENTRAL ZONE*

SURFACE LOCATION (STAKED BY DRILLING)
LAT - 32°36'58.09"N LONG - 97°09'37.78"W
X - 2104534' Y - 345587'

PENETRATION POINT
LAT - 32°36'55.94"N LONG - 97°09'45.12"W
X - 2103907' Y - 345367'

INFLECTION POINT
LAT - 32°36'53.65"N LONG - 97°09'52.28"W
X - 2103295' Y - 345134'

INFLECTION POINT
LAT - 32°36'53.55"N LONG - 97°10'16.77"W
X - 2101201' Y - 345117'

BOTTOM HOLE
LAT - 32°36'49.92"N LONG - 97°10'32.39"W
X - 2099866' Y - 344746'

I, CRAIG D. WILSON, REGISTERED PROFESSIONAL LAND SURVEYOR,
DO HEREBY STATE THAT THE ABOVE PLAT TO BE TRUE AND CORRECT
TO THE BEST OF MY KNOWLEDGE.

CRAIG D. WILSON
REGISTERED PROFESSIONAL LAND SURVEYOR
REGISTRATION NUMBER: 6300



Copyright © 2011 by Jacobs Engineering Group, Inc.

SHT. NO.

1 of 2

WMB

CHECKED:

DRAWN: ATP

DATE: 11-04-2011

JOB # CB015069

Rule 37 Case No. 0273962

Proposal for Decision

Appendix 1

JACOBS
777 MAIN STREET
FORT WORTH, TX 76102
(817) 796-6000

J:\JOB\01506901\SUR\DEL\Unit A\20111108_AGH\5069_AGH_NP2.dgn
11/8/2011 3:47:35 PM

"TEXAS COORDINATE SYSTEM OF 1927, NORTH CENTRAL ZONE"

SURFACE LOCATION (STAKED BY DRILLING)
LAT = 32°36'58.29"N LONG = 97°09'38.06"W
X = 2104510' Y = 345607'

PENETRATION POINT
LAT = 32°36'55.94"N LONG = 97°09'45.12"W
X = 2103907' Y = 345367'

INFLECTION POINT
LAT = 32°36'53.65"N LONG = 97°09'52.28"W
X = 2103295' Y = 345134'

INFLECTION POINT
LAT = 32°36'53.55"N LONG = 97°10'16.77"W
X = 2101201' Y = 345117'

BOTTOM HOLE
LAT = 32°36'49.93"N LONG = 97°10'32.39"W
X = 2099866' Y = 344747'


SITE IS LOCATED IN
THE CITY OF ARLINGTON, TEXAS

BORE PATH

"A" S68°18' W, 649'
"B" S69°09' W, 655'
"C" S89°32' W, 2094'
"D" S74°30' W, 1385'

SHL ELEV=673'


 = UNLEASED PROPERTY

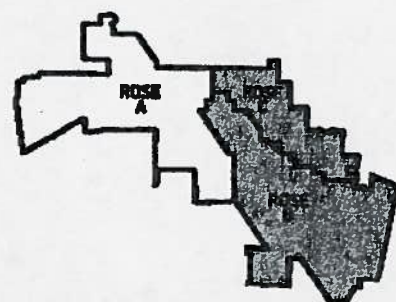

December 1, 2011

The well location shown hereon was provided by the client. Jacobs has not been supplied a title commitment nor has made an independent title search and has relied solely on information provided by the client. This map is not intended to represent a boundary survey and Jacobs specifically disclaims any items not shown which may or may not be of public record that might affect the property shown hereon. Bearings are based on the "Texas Coordinate System of 1927, North Central Zone"


FOR THE EXCLUSIVE USE
OF XTO ENERGY, INC.

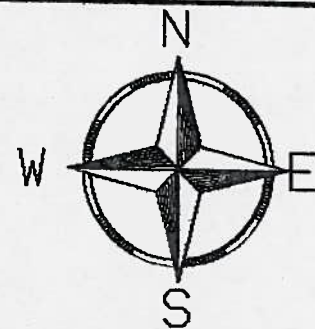

LEGEND

- ◆ Proposed Well (SH)
 - Proposed Penetration Point (PP)
 - Proposed Inflection Point (IP)
 - Proposed Bottom Location (BH)
- Sc. Scaled Distance

0 1000 2000
GRAPHIC SCALE IN FEET

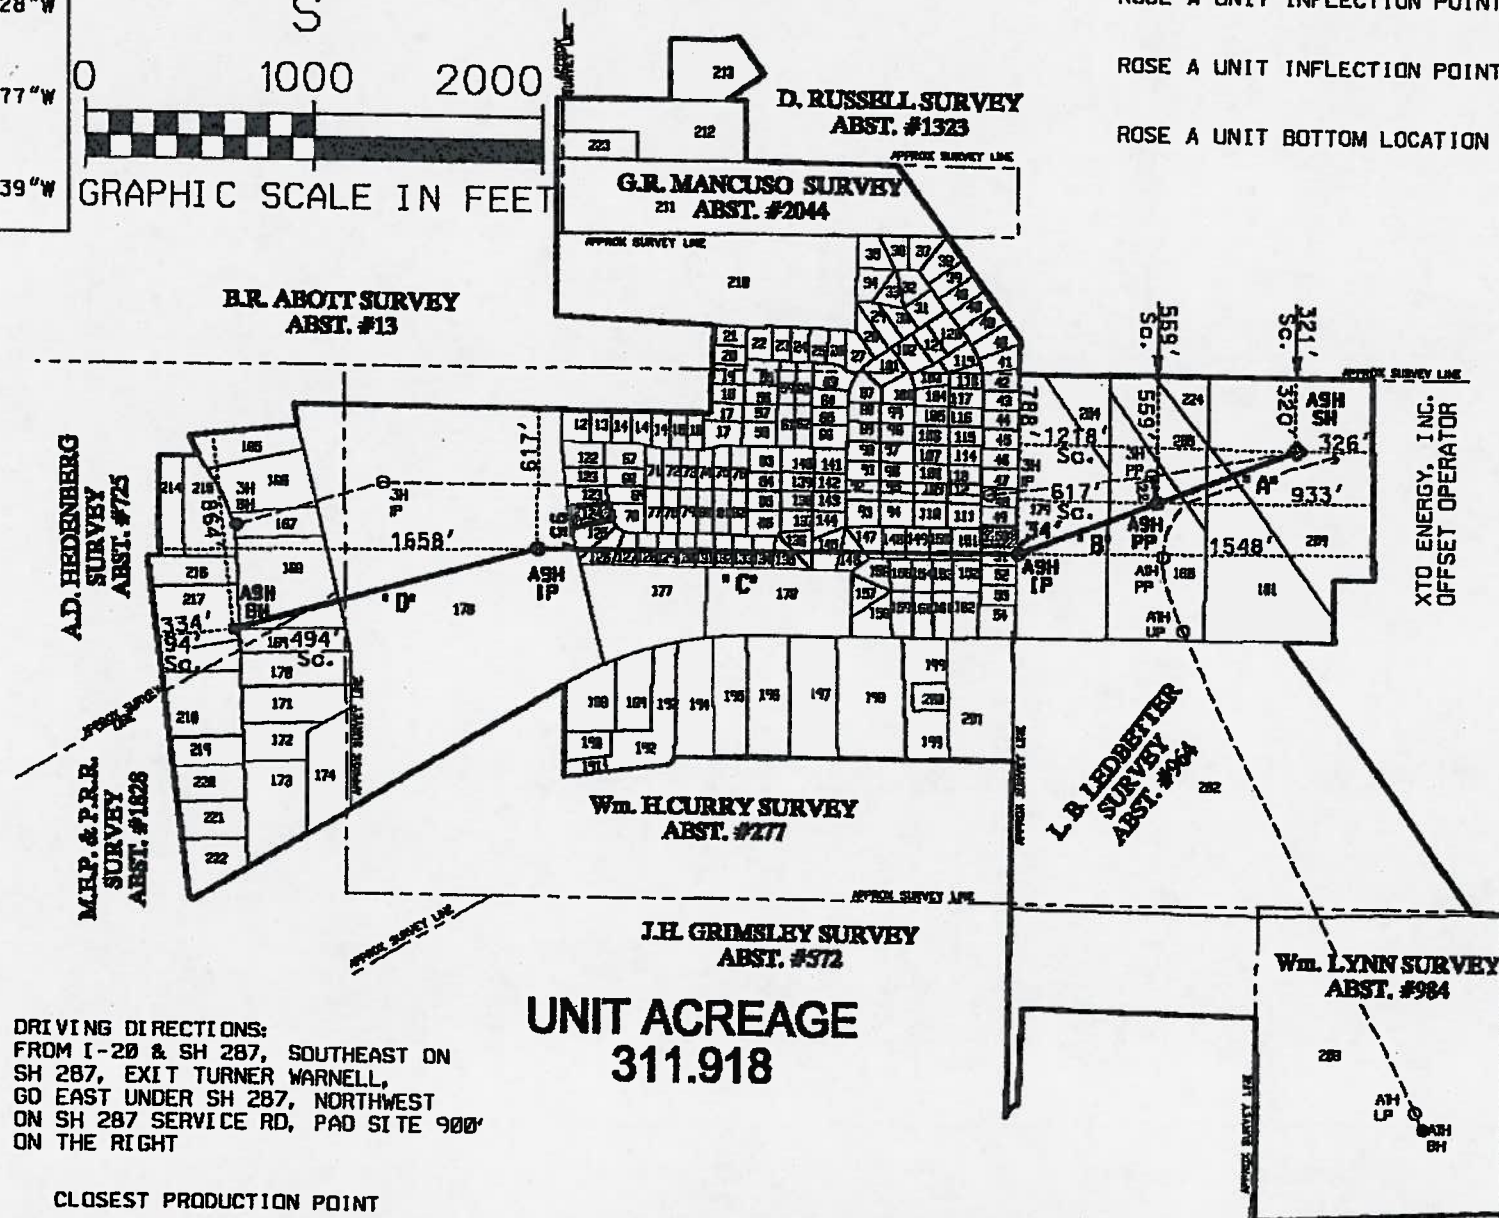

UNIT ACREAGE
311.918

WELL LOCATION PLAT

XTO ENERGY, INC., ROSE A UNIT 9H

SITUATED IN THE D. RUSSELL SURVEY, ABSTRACT NO. 1323, G.R. MANCUSO SURVEY, ABSTRACT NO. 2044, B.R. ABBOTT SURVEY, ABSTRACT NUMBER 13, WM. H. CURRY SURVEY, ABSTRACT NO. 277, A.D. HEDENBERG SURVEY, ABSTRACT NO. 725, M.E.P. & P.R.R. SURVEY, ABSTRACT NO. 1828, J.H. GRIMSLEY SURVEY, ABSTRACT NO. 572, L.B. LEDBETTER SURVEY, ABSTRACT NO. 964, AND THE WM. LYNN SURVEY, ABSTRACT NO. 984 CITY OF ARLINGTON, TARRANT COUNTY, TEXAS

DRIVING DIRECTIONS:
FROM I-20 & SH 287, SOUTHEAST ON
SH 287, EXIT TURNER WARNELL,
GO EAST UNDER SH 287, NORTHWEST
ON SH 287 SERVICE RD, PAD SITE 900'
ON THE RIGHT

CLOSEST PRODUCTION POINT
9H PP - 3H UP = 122'

ROSE A UNIT SURFACE LOCATION - 321' SOUTH OF THE NORTH LINE AND 1218' EAST OF THE WEST LINE OF THE L.B. LEDBETTER SURVEY, ABSTRACT NUMBER 964 AND 320' SOUTH OF THE NORTH LINE AND 326' WEST OF THE EAST LINE OF THE 311.918 ACRE ROSE A UNIT.


ROSE A UNIT PENETRATION POINT - 559' SOUTH OF THE NORTH LINE AND 617' EAST OF THE WEST LINE OF THE L.B. LEDBETTER SURVEY, ABSTRACT NUMBER 964 AND 559' SOUTH OF THE NORTH LINE AND 933' WEST OF THE EAST LINE OF THE 311.918 ACRE ROSE A UNIT


ROSE A UNIT INFLECTION POINT - 788' SOUTH OF THE NORTH LINE AND 1548' WEST OF THE EAST LINE OF THE 311.918 ACRE ROSE A UNIT

ROSE A UNIT INFLECTION POINT - 617' SOUTH OF THE NORTH LINE AND 1658' EAST OF THE WEST LINE OF THE 311.918 ACRE ROSE A UNIT

ROSE A UNIT BOTTOM LOCATION - 94' NORTH OF THE SOUTH LINE AND 494' WEST OF THE EAST LINE OF THE A.D. HEDENBERG SURVEY, ABSTRACT NUMBER 725 AND 864' SOUTH OF THE NORTH LINE AND 334' EAST OF THE WEST LINE OF THE 311.918 ACRE ROSE A UNIT.

A9H SH to the A3H = 12'
A9H SH to the A1H = 172'

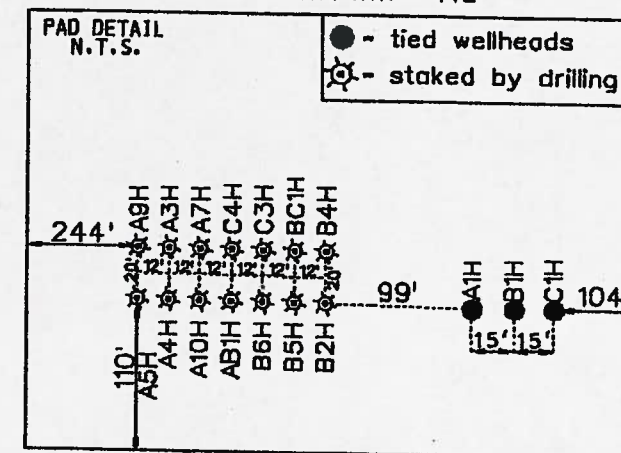

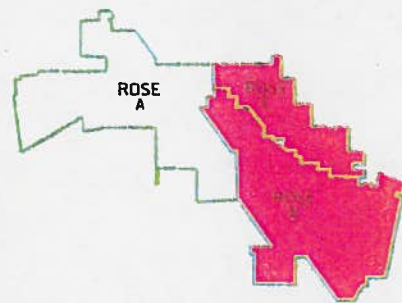

ROSE "A" UNIT
Leased Acres = 311.918
Unleased Acres = 0.656
Total Unit Acres = 312.574

SITE IS LOCATED IN
THE CITY OF ARLINGTON, TEXAS

B.R. ABBOTT SURVEY
ABST. #13

D. RUSSELL SURVEY
ABST. #1323

 = UNLEASED / PROTEST



0 500 1000
GRAPHIC SCALE IN FEET

A.D. HEDENBERG
SURVEY
ABST. #725

M.E.P. & P.R.R.
SURVEY
ABST. #1828

G.R. MANCUSO SURVEY
ABST. #2044

Wm. H. CURRY SURVEY
ABST. #277

J.H. GRIMSLEY SURVEY
ABST. #572

COMPLETABLE DRAINHOLE LENGTHS		
A1H	UP - LP	2329'
A2H	PP/UP - BH/LP	1625'
A3H	PP/UP - BH/LP	4040'
A5H	PP/UP - BH/LP	4853'
A7H	PP/UP - BH/LP	1888'
A9H	PP/UP - BH/LP	4134'
A10H	PP/UP - BH/LP	2518'

L. B. LEDBETTER
SURVEY
ABST. #964

Rule 37 Case No. 0273962
Proposal for Decision
Appendix 3

Wm. LYNN SURVEY
ABST. #984

UNIT PLAT
XTO ENERGY, INC., ROSE A UNIT
CITY OF ARLINGTON, TARRANT COUNTY, TEXAS

November 29, 2011
The well location shown hereon was provided by the client. Jacobs has not been supplied a title commitment nor has made an independent title search and has relied solely on information provided by the client. This map is not intended to represent a boundary survey and Jacobs specifically disclaims any items not shown which may or may not be of public record that might affect the property shown hereon. Bearings are based on the "Texas Coordinate System of 1927, North Central Zone"

FOR THE EXCLUSIVE USE
OF XTO ENERGY, INC.

Copyright © 2012 by Jacobs Engineering Group, Inc.

J:\JOBN\1505931\SURVEY\Unit A\2010109_PROTEST\IST PLAT.dwg

1/9/2012

9:49:44 PM

JACOBS JOB NUMBER

REVISIONS	
DATE	
C8015089	ATP
PROJECT NO.	DATE
DRAWN BY	APPROVED BY
1.05.2012	

Exhibit No.
Rule 37 Case No. 0273242
Rule 37 Case No. 0273962
Date: January 11, 2012
XTO Energy, Inc.

JACOBS
777 MAIN STREET
FORT WORTH, TX 76102
(817) 735-6000

SHEET
1
OF 1 SHEETS